CONTRACT NO. 72291

F.A.D. RTE.	SECTION	COUNTY	TOTAL SHEETS	SHEET NO.
SBI4	(L-15D)B	MACOUPIN	21	1

STATE OF ILLINOIS
DEPARTMENT OF TRANSPORTATION
DIVISION OF HIGHWAYS

PROPOSED HIGHWAY PLANS

S.B.I. ROUTE 4 (OLD IL. 4)
SECTION (L-15D)B
PROJECT NO. ACRS-0117(078)
MACOUPIN COUNTY
C-96-502-04

FOR INDEX OF SHEETS, SEE SHEET NO. 2

D-96-548-99

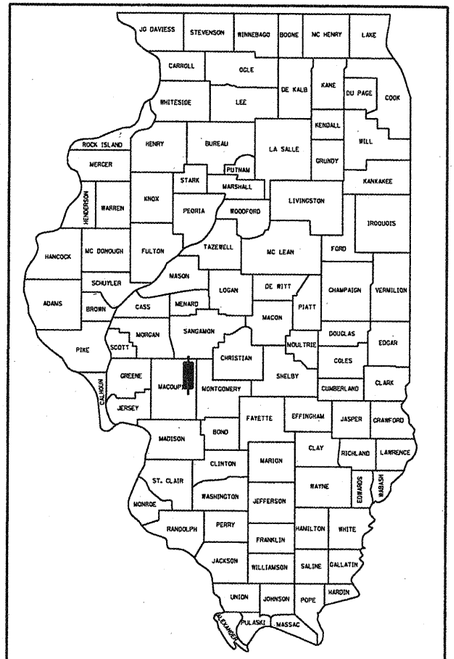

LOCATION OF SECTION INDICATED THUS:-

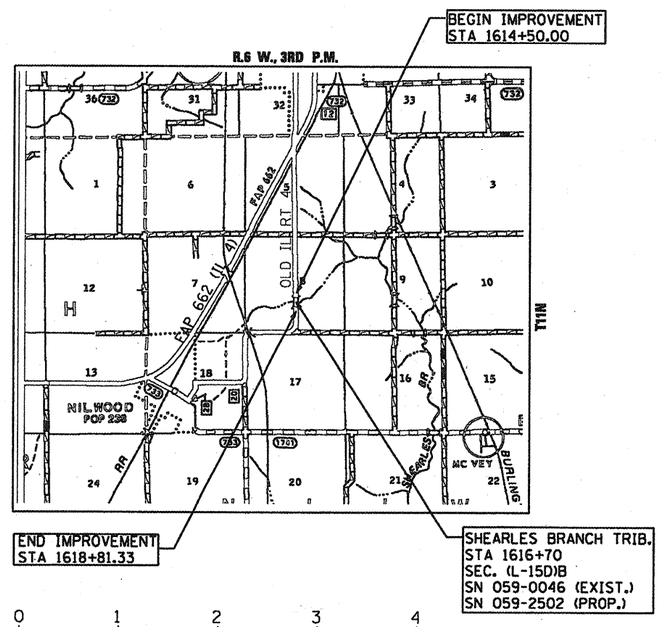

N

NO SCALE

STATE OF ILLINOIS
DEPARTMENT OF TRANSPORTATION
DIVISION OF HIGHWAYS

SUBMITTED October 19 2007
Roger D. Dill
DISTRICT ENGINEER
December 4, 2009
Charles J. Ingersoll
ENGINEER OF DESIGN AND ENVIRONMENT
December 4, 2009
Christine M. Reed
DIRECTOR, DIVISION OF HIGHWAYS

AMENT, INC.
Engineering, Architecture, Surveying
Cedar Rapids, Iowa (319) 378-1401 Moline, Illinois (309) 762-3617
Illinois Professional Design Firm No. 184-002486

PRINTED BY THE AUTHORITY OF THE STATE OF ILLINOIS

100' 200' 300' — 1"= 100'
0 10' 20' 30' — 1"= 10'
0 50' 100' — 1"= 50'
0 50' 100' — 1"= 40'
0 50' 100' — 1"= 30'
0 50' 100' — 1"= 20'

FULL SIZE PLANS HAVE BEEN PREPARED USING STANDARD ENGINEERING SCALES. REDUCED SIZED PLANS WILL NOT CONFORM TO STANDARD SCALES. IN MAKING MEASUREMENTS ON REDUCED PLANS, THE ABOVE SCALES MAY BE USED.

J.U.L.I.E.
JOINT UTILITY LOCATION INFORMATION FOR EXCAVATION
1-800-892-0123

AVERAGE DAILY TRAFFIC=150(2007)
%SU= 4
%MU= 0

NET LENGTH OF PROJECT=431.33 FT =0.08 MI.
GROSS LENGTH OF PROJECT=431.33 FT =0.08 MI.

CONTRACT NO. 72291

PROJECT ENGINEER: JOHN NEGANGARD, P.E.
PHONE: (217) 782-6990

PROJECT MANAGER: Victor T. Young
PHONE: (217) 557-7897

F:PROJ/CIVIL/G13302.80IL4/DGN/COVER.DGN

PROJECT ed54899: FILE: ed54899pa.dgn