CONTRACT NO. 72291

F.A.D RTE.	SECTION	COUNTY	TOTAL SHEETS	SHEET NO.
SBI4	(L-15D)B	MACOUPIN	21	20
STA. 1616+61.00		TO STA.1617+00.00		
FED. ROAD DIST. NO.	ILLINOIS	FED. AID PROJECT		

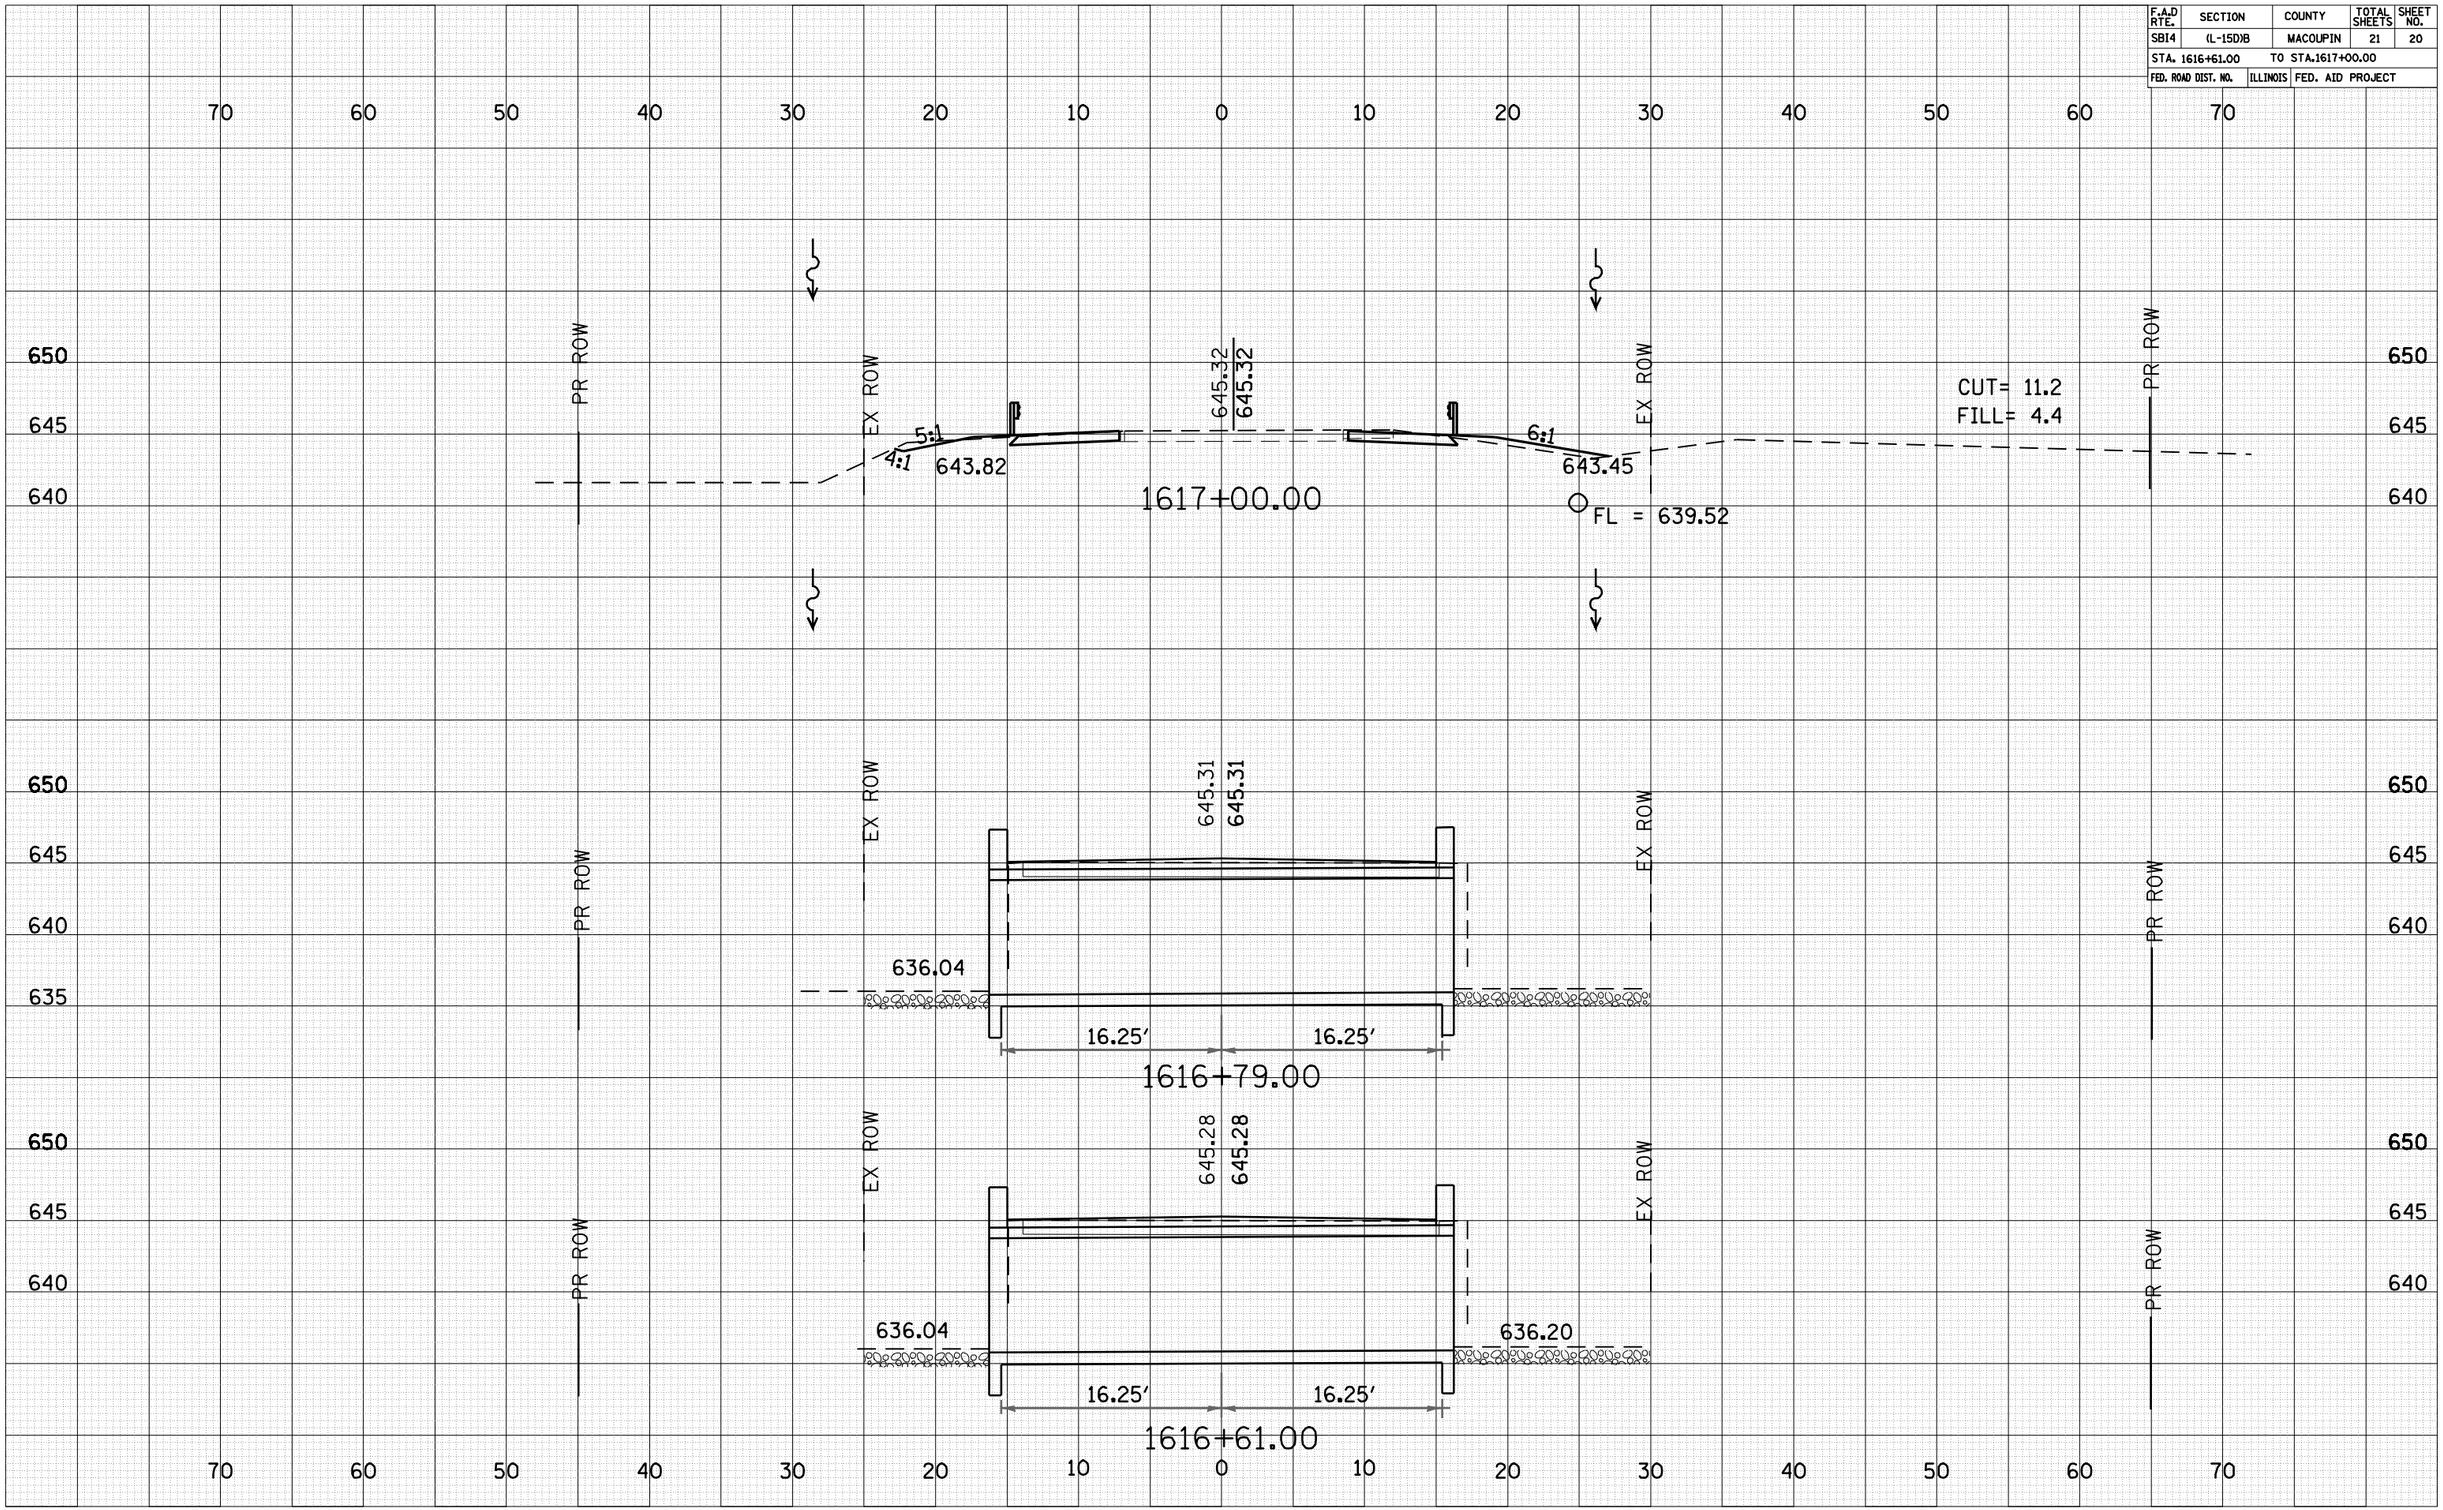

FINAL SURVEY		BY	DATE
	SURVEYED		
	PLOTTED		
NOTE BOOK	TABULATE		
	AREAS		
NO.	AREAS CHECKED		

ORIGINAL SURVEY		BY	DATE
	SURVEYED		
	PLOTTED		
NOTE BOOK	TABULATE		
	AREAS		
NO.	AREAS CHECKED		

c:\pw_work\PWIDOT\LAUGHLINRL\dms27299\d54899xs_IDOT_REV.m32
Oct-19-2009 01:53:51PM laughlinrl