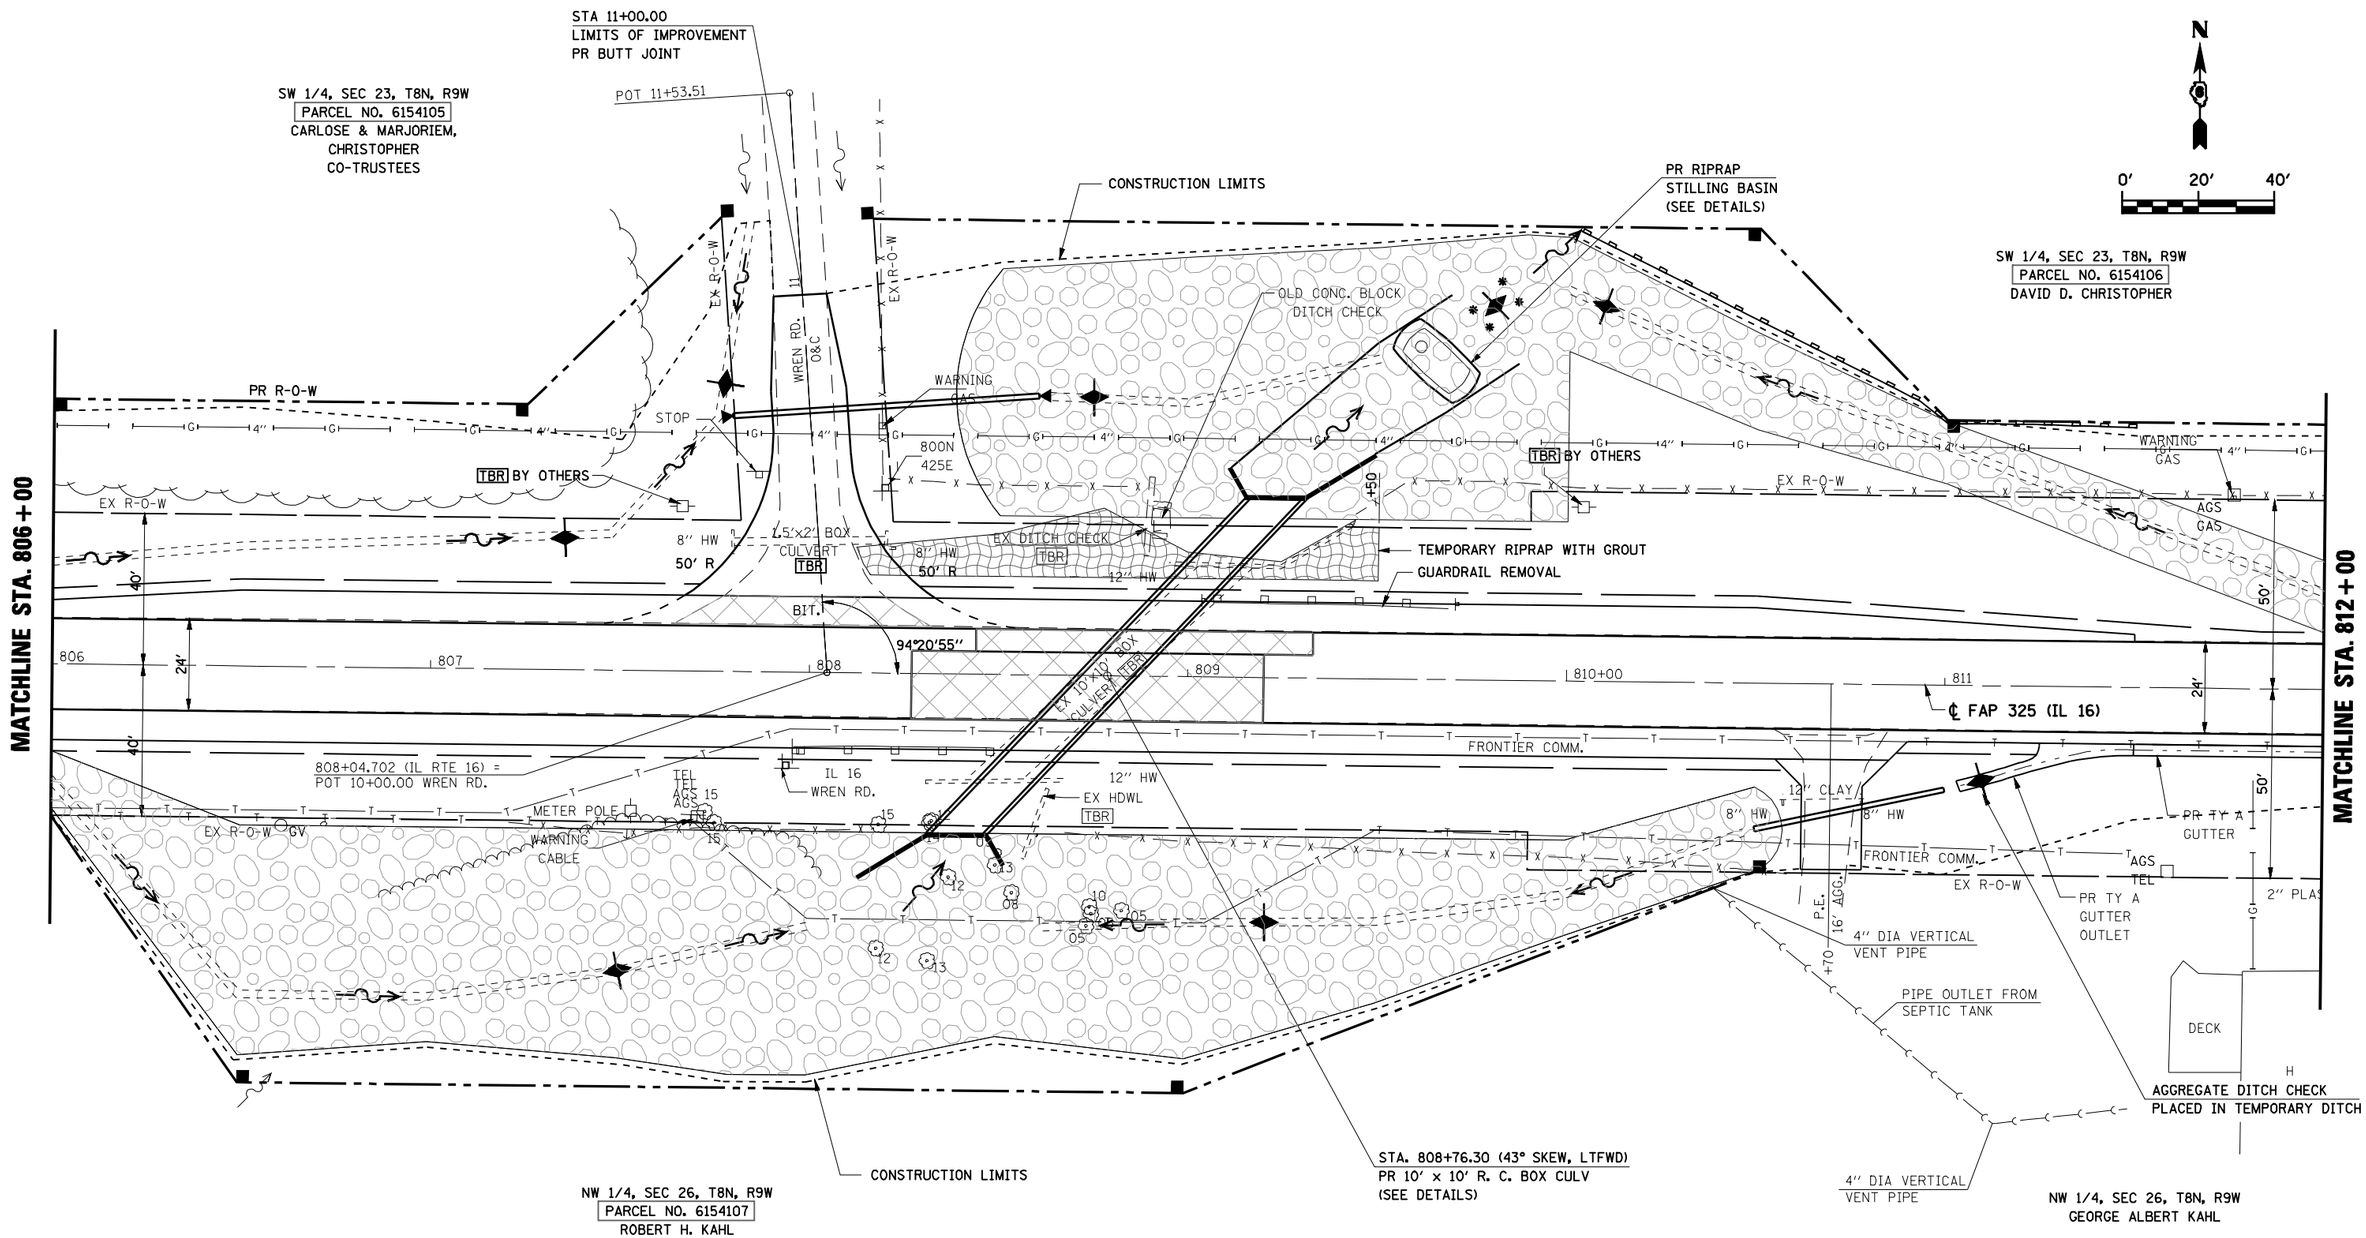

FILE NAME = $FILEL$	USER NAME = $USER$	DESIGNED -	REVISED -	STATE OF ILLINOIS DEPARTMENT OF TRANSPORTATION	STORM WATER POLLUTION PREVENTION PLAN	F.A.P. RTE.	SECTION	COUNTY	TOTAL SHEETS	SHEET NO.
		DRAWN - TRF	REVISED -			325	114 (B-1)	MACOUPIN	57	37
	PLOT SCALE = $SCALE$	CHECKED - RG	REVISED -					CONTRACT NO. 72646		
	PLOT DATE = $DATE$	DATE - 7/31/09	REVISED -		SCALE: 1"=20' SHEET NO. OF SHEETS STA. 806+00 TO STA. 812+00			ILLINOIS FED. AID PROJECT		