NW 1/4, SEC 16, T1S, R3W, 4th PM

MATCHLINE STA 44+00

MATCHLINE STA 50+00

EX ROW

CONST LIMIT

+61.41 PE HMA

US 24 (Main St)

FAP 317

36.00'

18.00'

18.00'

30' R (TYP)

+06.70 CE HMA

+10.69 CE HMA

HMA LOT

49+50.00 36.32' LT

49+29.55 34.46' LT

49+50.00 27.82' LT

4.38'

29.25'

49+52.00 26.18' RT

49+32.00 37.95' RT

49+52.00 39.32' RT

49+73.25 40.35' RT

49+83.25 40.36' RT

OLD SHED

SEE DRAINAGE PLAN AND PROFILE SHEETS FOR STORM SEWER AND SPECIAL DITCH INFORMATION

COMBINATION CONCRETE CURB AND GUTTER, TYPE B-6.24

SEE REMOVAL PLAN SHEETS FOR ADDITIONAL INFORMATION

PLAN — SURVEYED, PLOTTED, ALIGNMENT CHECKED, RT. OF WAY CHECKED, CADD FILE NAME, NOTE BOOK, NO., BY, DATE

PROFILE — SURVEYED, PLOTTED, GRADES CHECKED, B.M. NOTED, STRUCTURE NOTATNS CHKD, NOTE BOOK, NO., BY, DATE

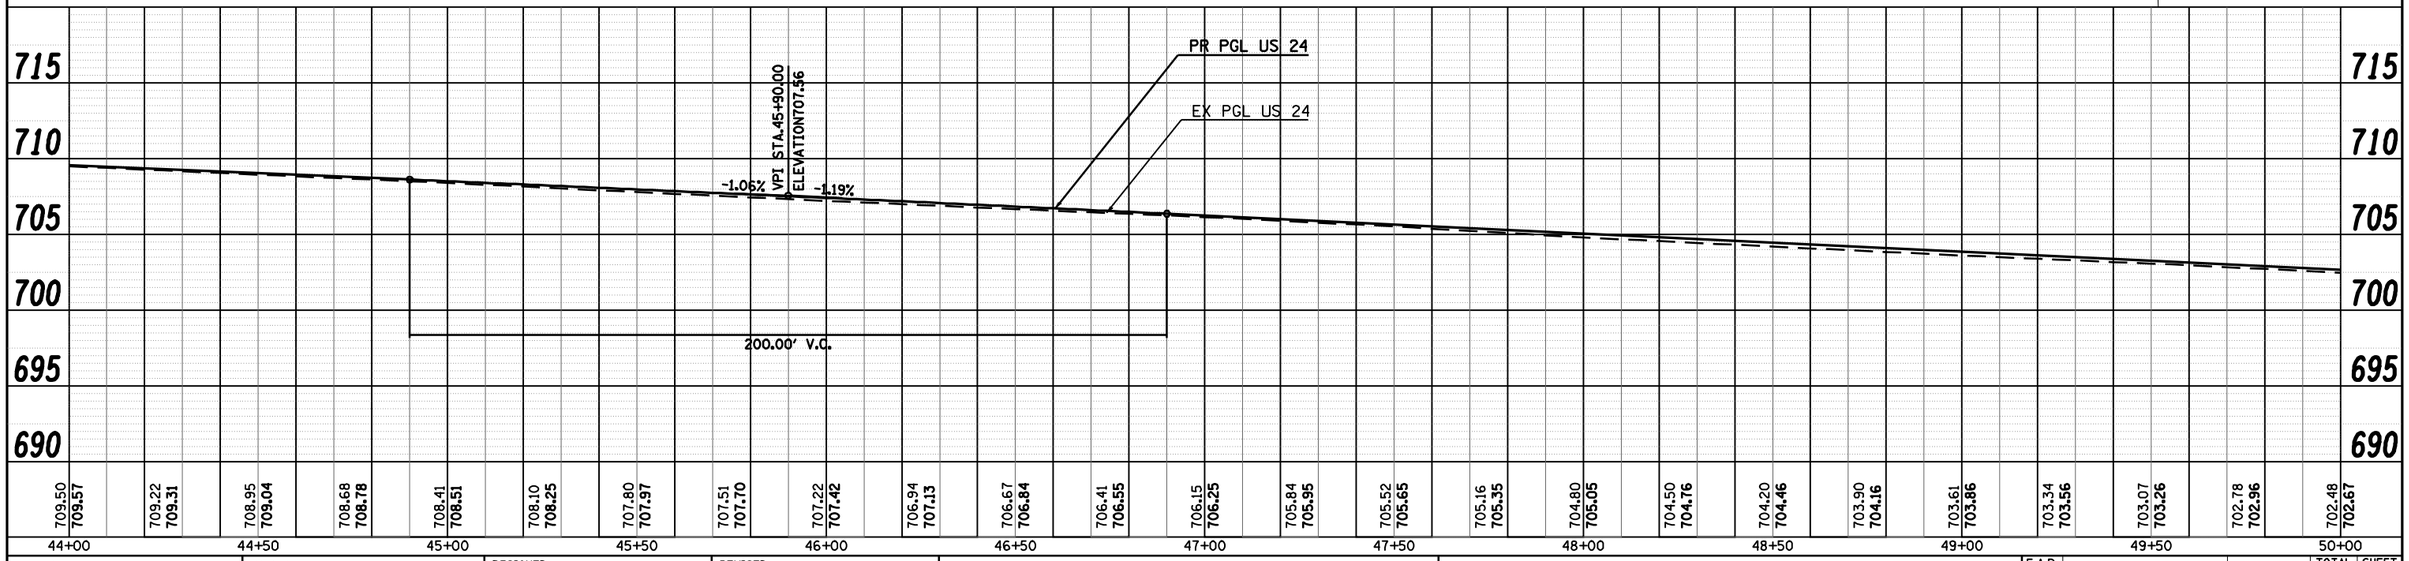

FILE NAME = c:\pw_work\PWIDOT\LAUGHLINRL\dms20175\d672b60-sht-plnprf.dgn	USER NAME = laughlinrl	DESIGNED -	REVISED -
		DRAWN -	REVISED -
	PLOT SCALE = 40.0000 ' / IN.	CHECKED -	REVISED -
	PLOT DATE = Oct-07-2009 09:19:52AM	DATE -	REVISED -

STATE OF ILLINOIS
DEPARTMENT OF TRANSPORTATION

PLAN AND PROFILE SHEET

SCALE: | SHEET NO. 7 OF 8 SHEETS | STA. 44+00 | TO STA. 50+00

F.A.P RTE.	SECTION	COUNTY	TOTAL SHEETS	SHEET NO.
•	7(W-1,RS-8,N); 9RS-4	BROWN	177	60
		CONTRACT NO. 72B60		
FED. ROAD DIST. NO.	ILLINOIS	FED. AID PROJECT		

• FAP 317 (US 24) & 550 (IL 99)