PLAN
SURVEYED
PLOTTED
ALIGNMENT CHECKED
RT. OF WAY CHECKED
CADD FILE NAME
NOTE BOOK
NO.
BY
DATE

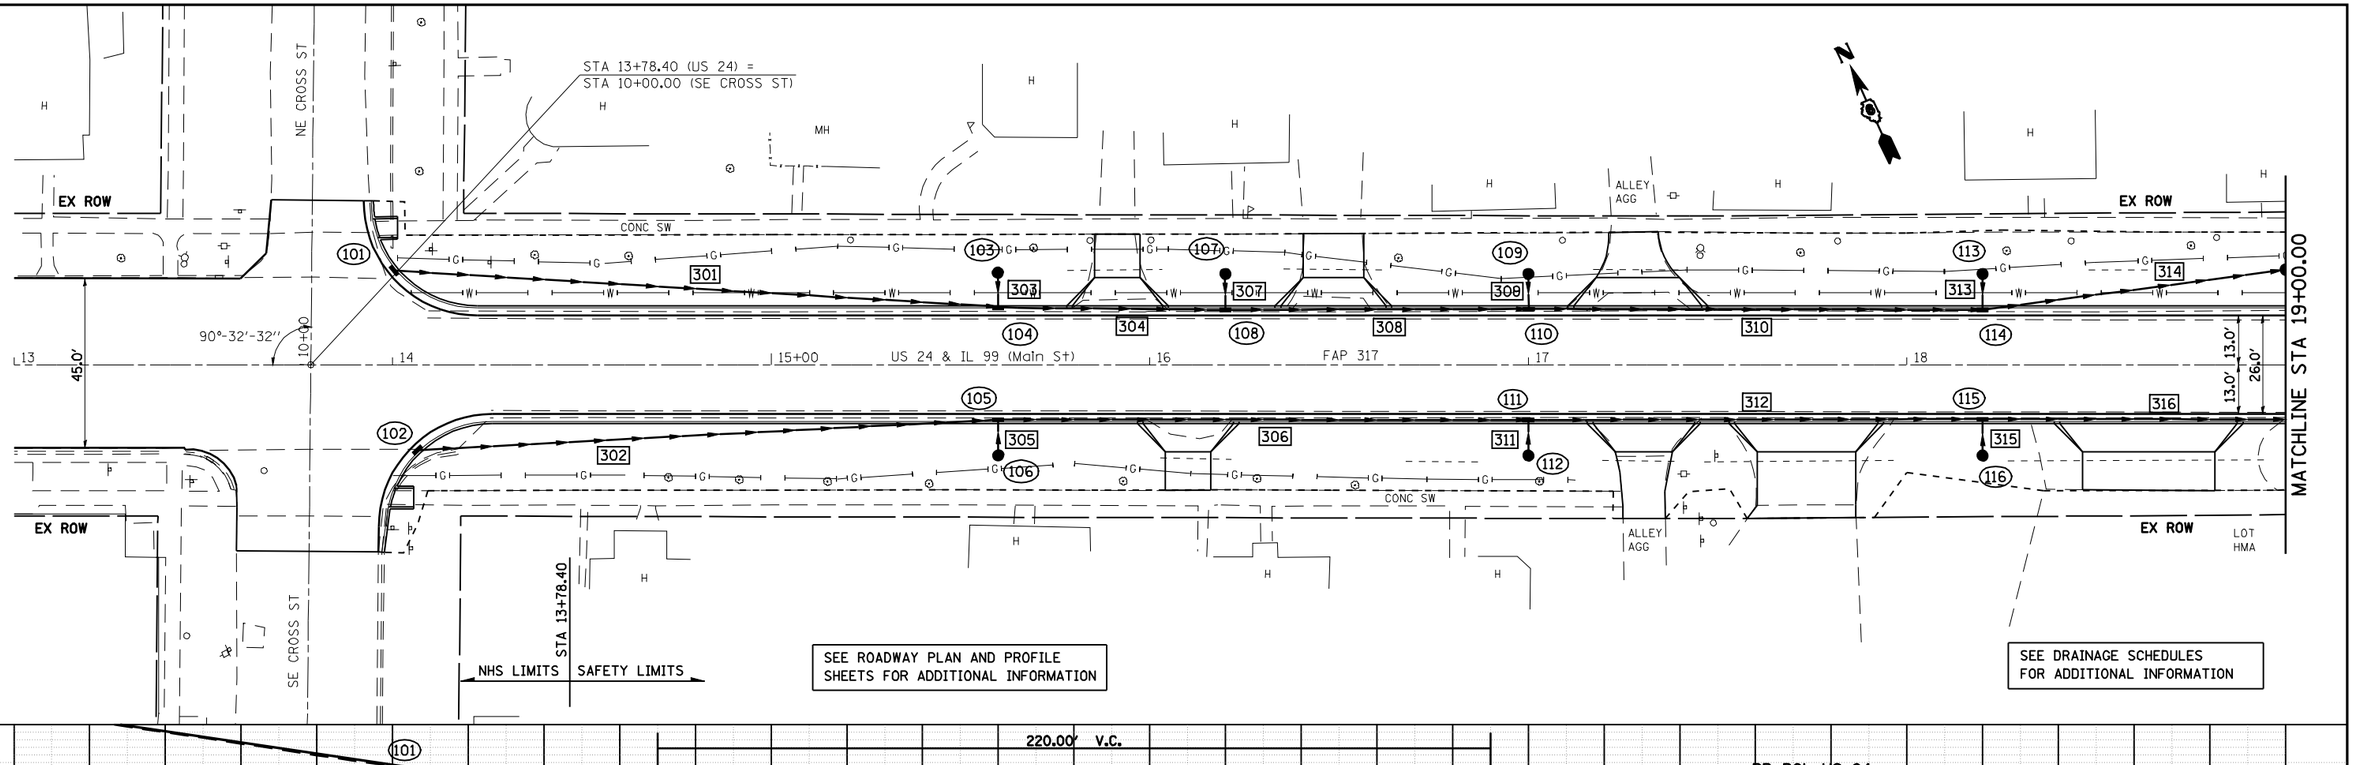

PROFILE
SURVEYED
PLOTTED
ALIGNMENT CHECKED
RT. OF WAY NOTED
STRUCTURE NOTATNS CHKD
NOTE BOOK
NO.
BY
DATE

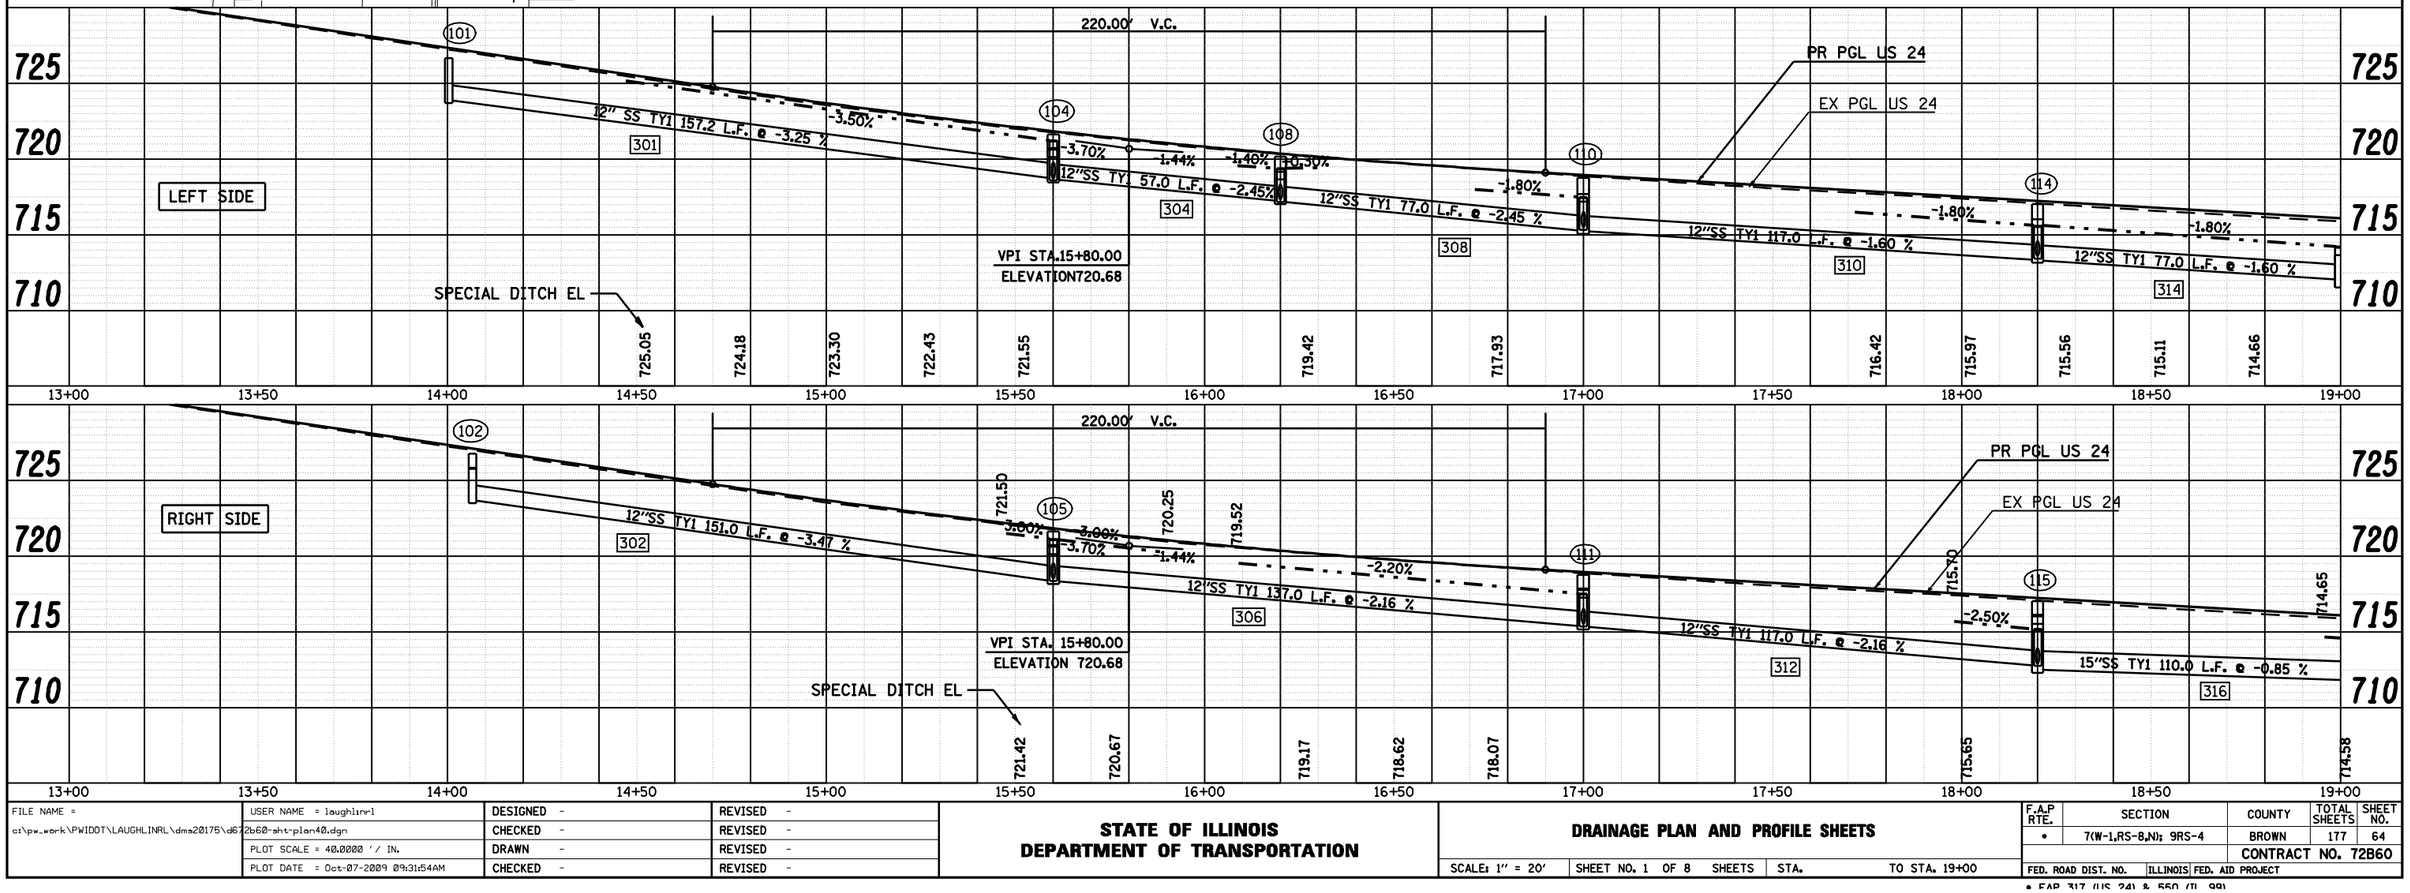

FILE NAME = c:\pw_work\PWIDOT\LAUGHLINRL\dms20175\d672b60-sht-plan40.dgn	USER NAME = laughlinrl	DESIGNED -	REVISED -
		CHECKED -	REVISED -
	PLOT SCALE = 40.0000 ' / IN.	DRAWN -	REVISED -
	PLOT DATE = Oct-07-2009 09:31:54AM	CHECKED -	REVISED -

STATE OF ILLINOIS
DEPARTMENT OF TRANSPORTATION

DRAINAGE PLAN AND PROFILE SHEETS

SCALE: 1" = 20' | SHEET NO. 1 OF 8 SHEETS | STA. | TO STA. 19+00

F.A.P RTE.	SECTION	COUNTY	TOTAL SHEETS	SHEET NO.
•	7(W-1,RS-8,N); 9RS-4	BROWN	177	64
		CONTRACT NO. 72B60		
FED. ROAD DIST. NO.	ILLINOIS	FED. AID PROJECT		

• FAP 317 (US 24) & 550 (IL 99)