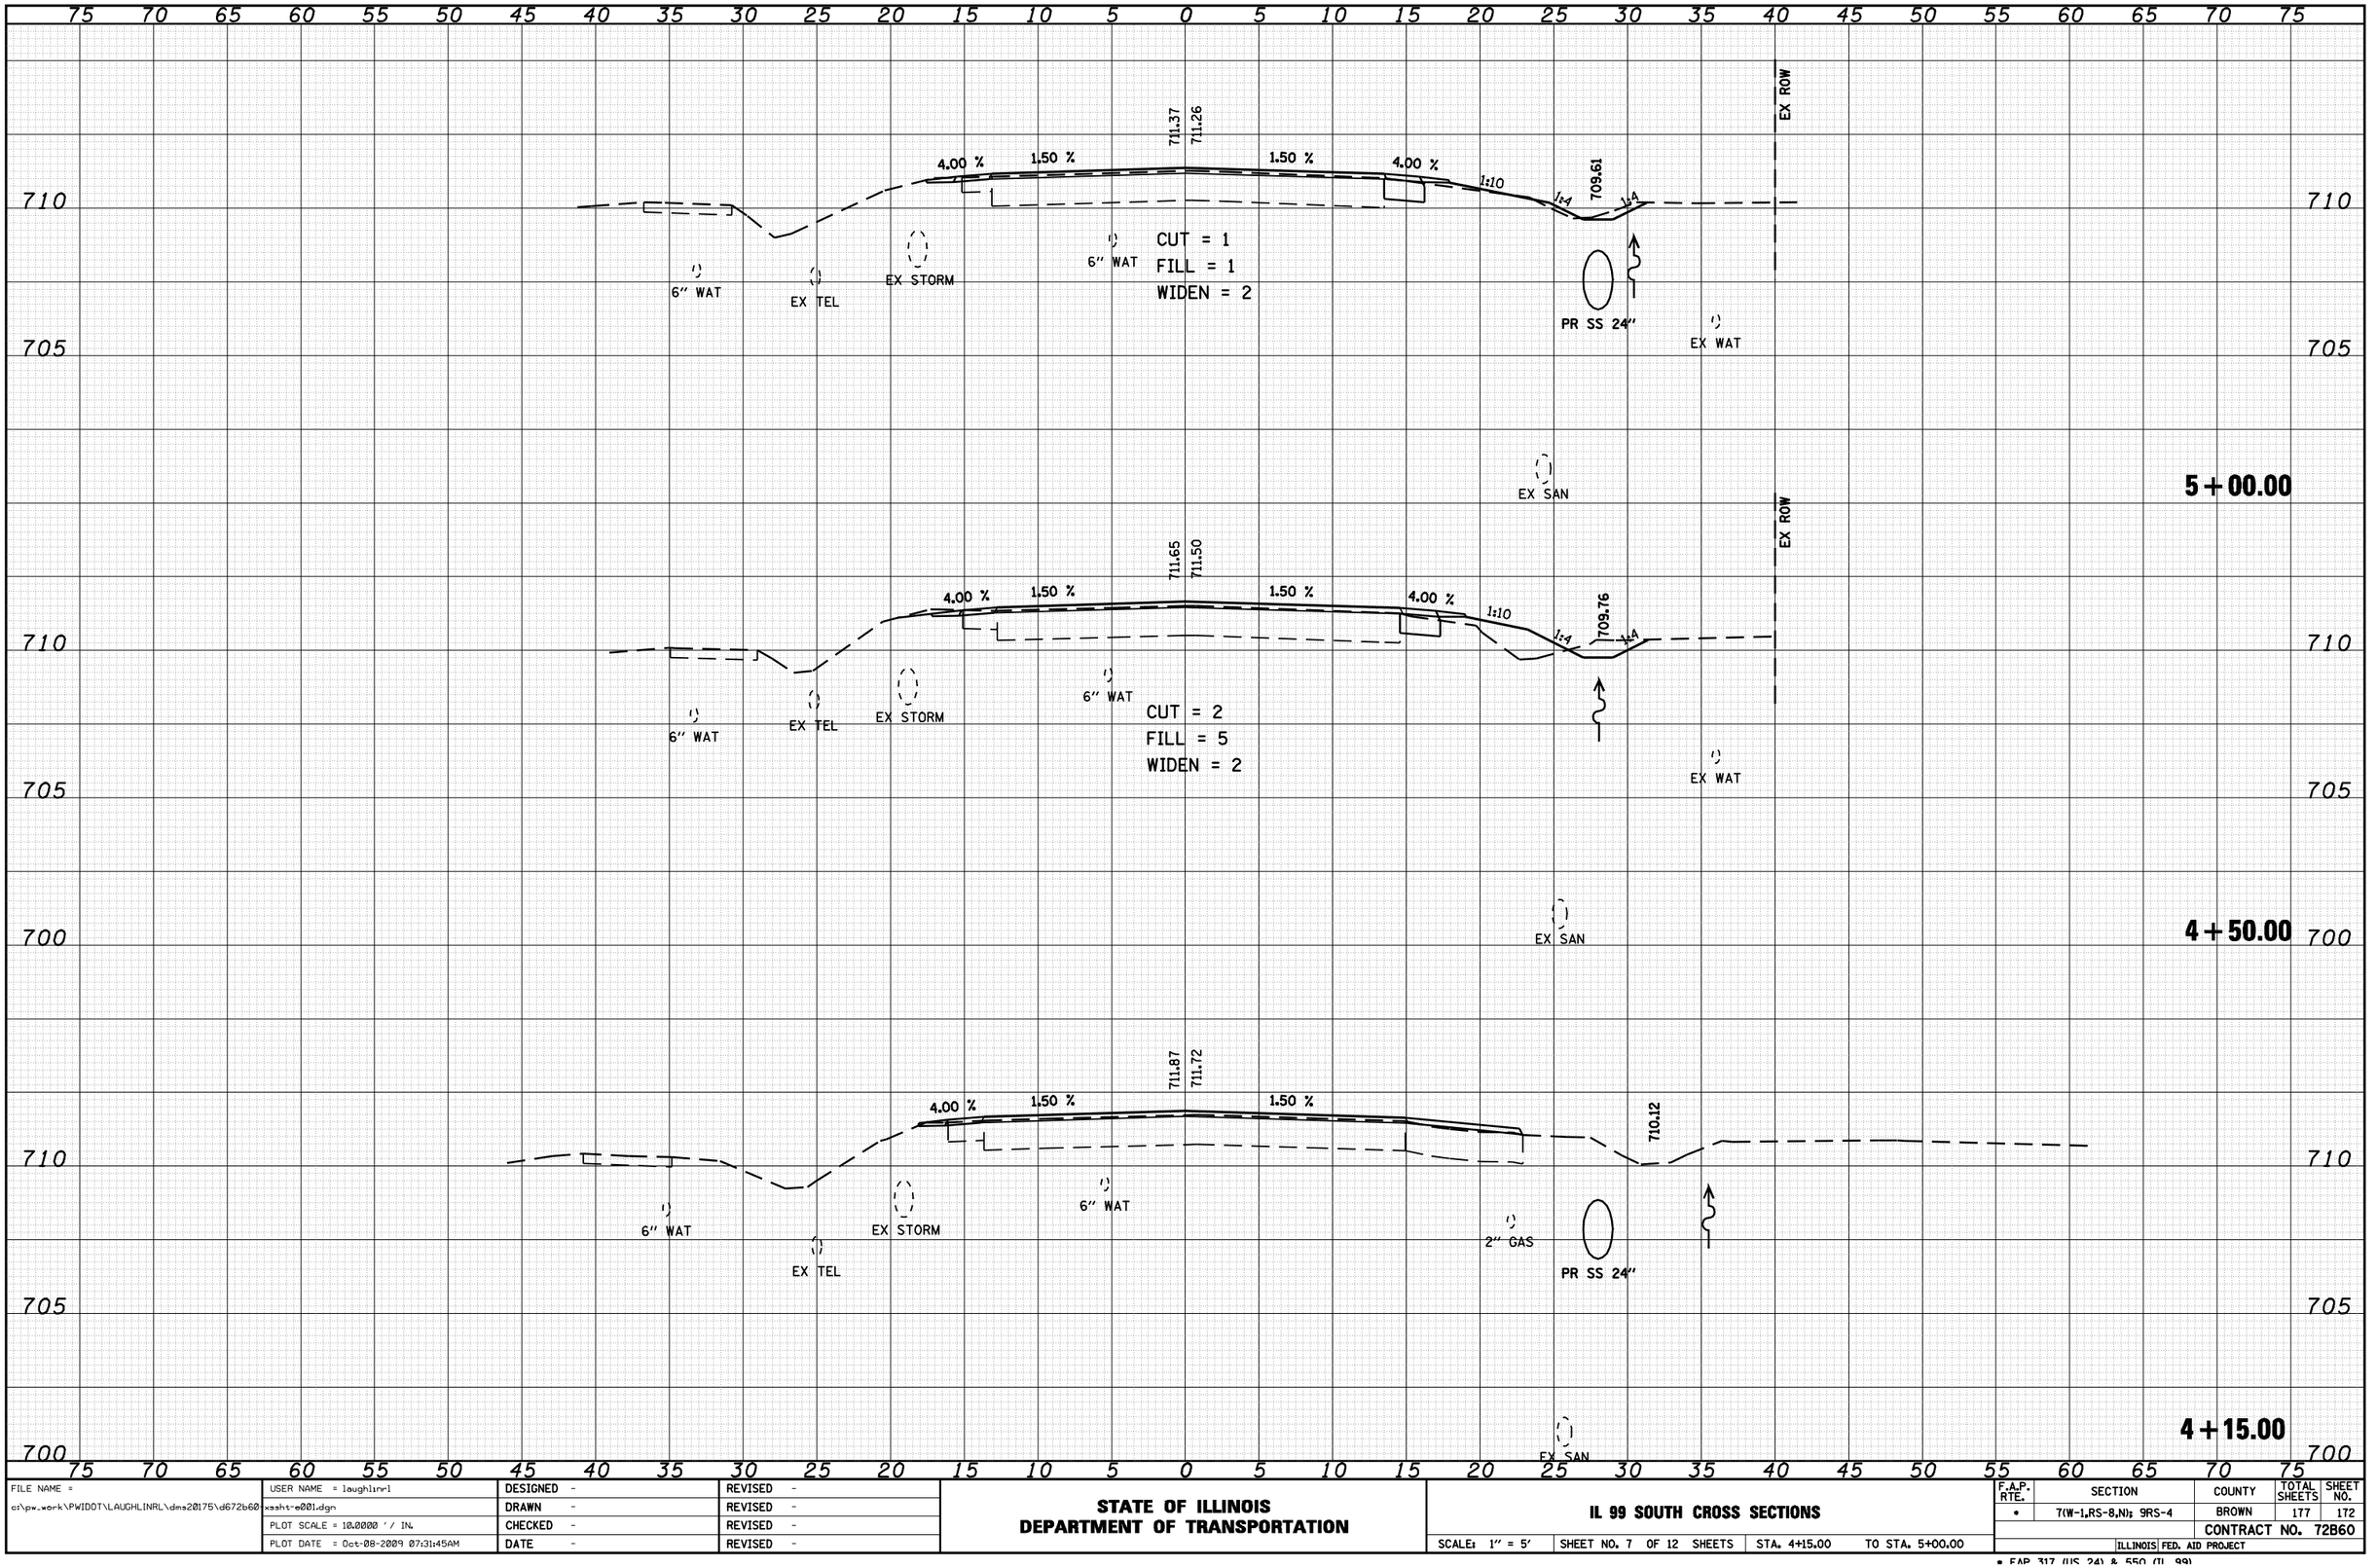

FINAL SURVEY	NOTE BOOK	NO.	SURVEYED	PLOTTED	TEMPLATE	AREAS	AREAS CHECKED	BY	DATE
ORIGINAL SURVEY	NOTE BOOK	NO.	SURVEYED	PLOTTED	TEMPLATE	AREAS	AREAS CHECKED	BY	DATE

FILE NAME = c:\pw_work\PWIDOT\LAUGHLINRL\dms20175\d672b60	USER NAME = laughlinrl	DESIGNED -	REVISED -
	xsht-e001.dgn	DRAWN -	REVISED -
	PLOT SCALE = 10.0000 ' / IN.	CHECKED -	REVISED -
	PLOT DATE = Oct-08-2009 07:31:45AM	DATE -	REVISED -

STATE OF ILLINOIS
DEPARTMENT OF TRANSPORTATION

IL 99 SOUTH CROSS SECTIONS

SCALE: 1" = 5' | SHEET NO. 7 OF 12 SHEETS | STA. 4+15.00 TO STA. 5+00.00

F.A.P. RTE.	SECTION	COUNTY	TOTAL SHEETS	SHEET NO.
•	7(W-1,RS-8,N); 9RS-4	BROWN	177	172
		CONTRACT NO. 72B60		
	ILLINOIS FED. AID PROJECT			

• FAP 317 (US 24) & 550 (IL 99)