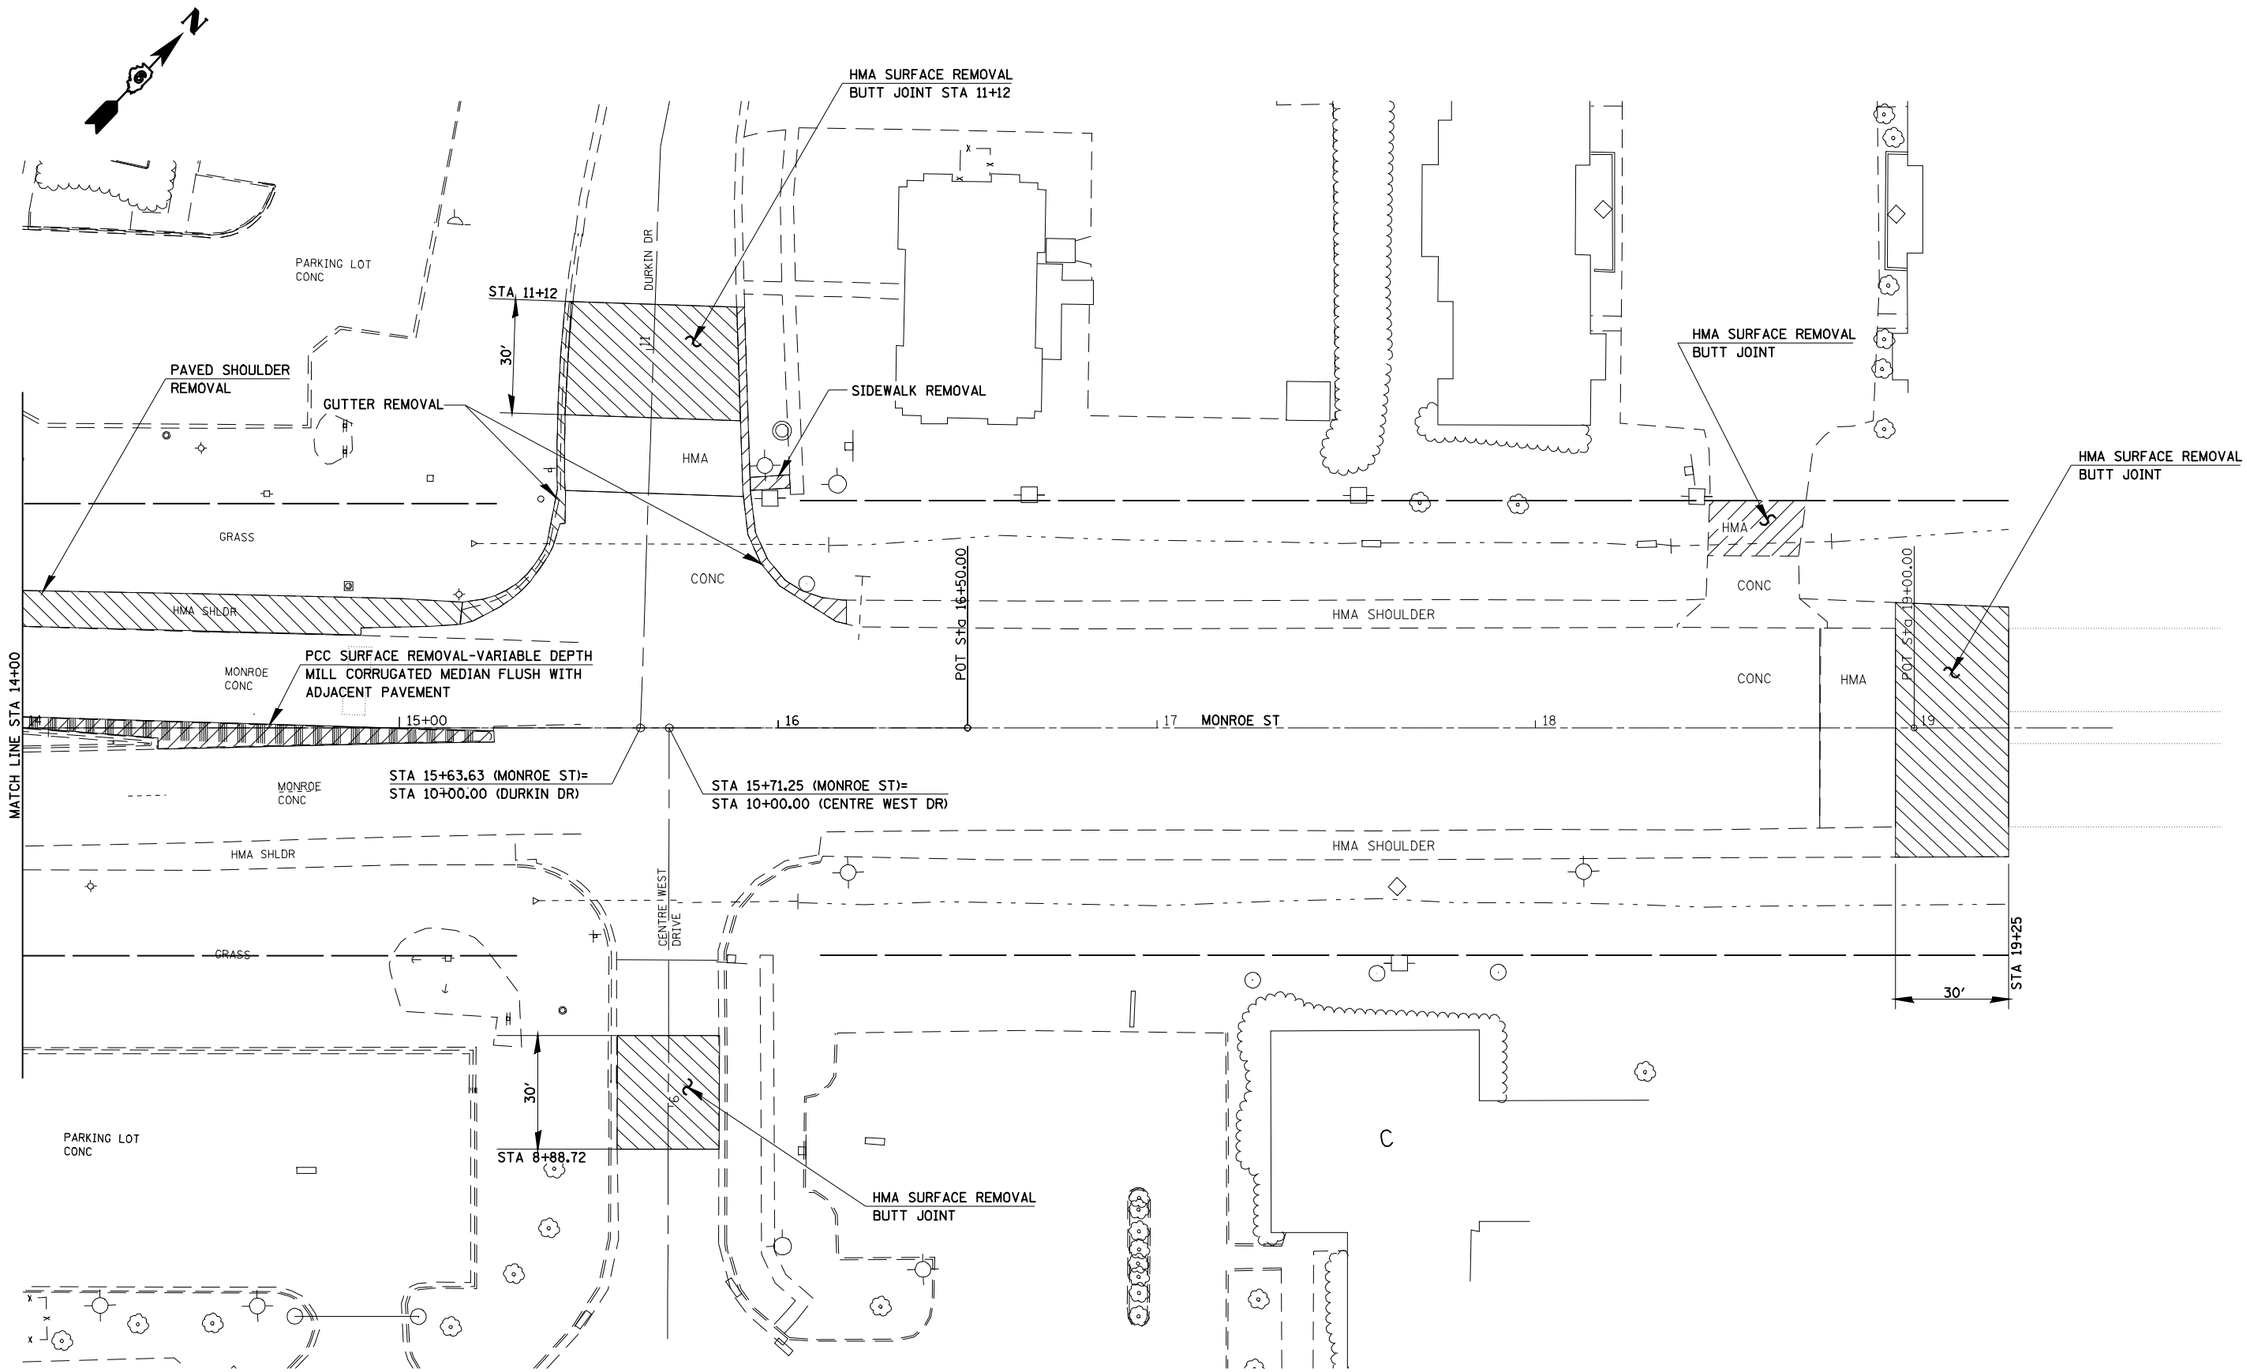

CEC Cummins Engineering Corporation — Civil and Structural Engineering	JOB = 2200.4	DESIGNED - NAK	REVISED -	**STATE OF ILLINOIS DEPARTMENT OF TRANSPORTATION**	**REMOVAL – MONROE ST**
	FILE NAME = D672B99-sht-removal-2.dgn	DRAWN - AJH	REVISED -		
	PLOT SCALE = 40.0000 ' / IN.	CHECKED - NAK	REVISED -		SCALE: SHEET NO. OF SHEETS STA. TO STA.
	PLOT DATE = Oct-29-2009 11:47:51AM	DATE - 10/15/2009	REVISED -		

RTE.	SECTION	COUNTY	TOTAL SHEETS	SHEET NO.
662	(2-1-2, 2-2) RS, TS-6	SANGAMON	244	99
		CONTRACT NO. 72B99		
FED. ROAD DIST. NO.	ILLINOIS	FED. AID PROJECT		