SEC 36, T16N, R6W, 3RD PM

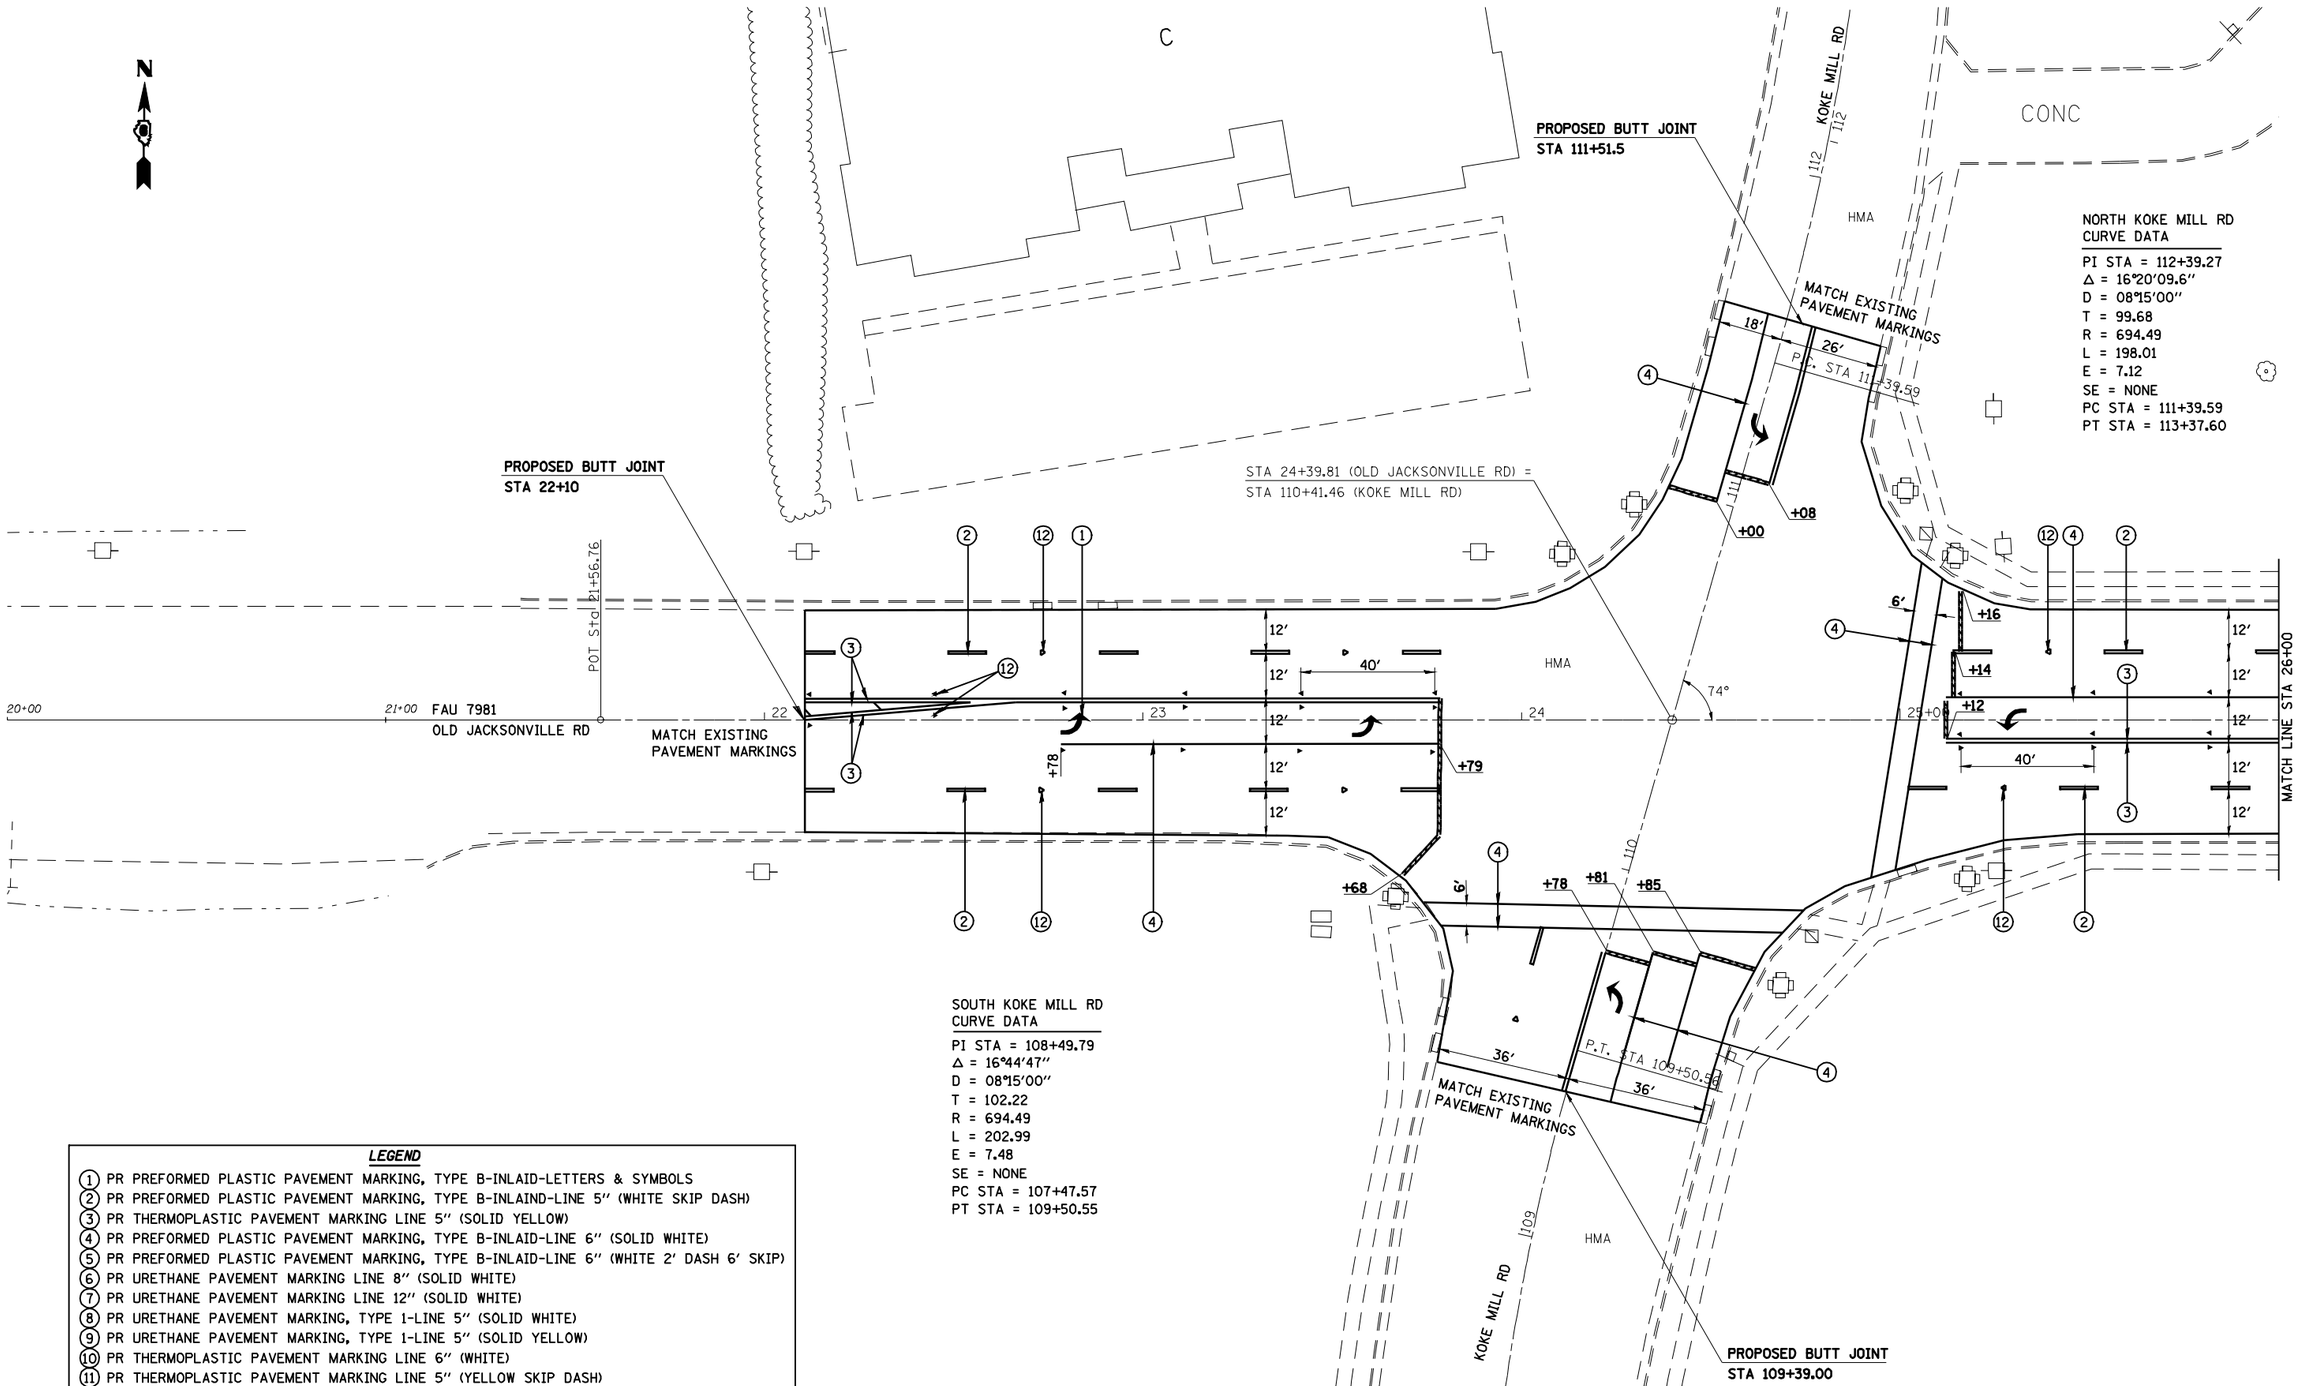

LEGEND

1. PR PREFORMED PLASTIC PAVEMENT MARKING, TYPE B-INLAID-LETTERS & SYMBOLS
2. PR PREFORMED PLASTIC PAVEMENT MARKING, TYPE B-INLAIND-LINE 5" (WHITE SKIP DASH)
3. PR THERMOPLASTIC PAVEMENT MARKING LINE 5" (SOLID YELLOW)
4. PR PREFORMED PLASTIC PAVEMENT MARKING, TYPE B-INLAID-LINE 6" (SOLID WHITE)
5. PR PREFORMED PLASTIC PAVEMENT MARKING, TYPE B-INLAID-LINE 6" (WHITE 2' DASH 6' SKIP)
6. PR URETHANE PAVEMENT MARKING LINE 8" (SOLID WHITE)
7. PR URETHANE PAVEMENT MARKING LINE 12" (SOLID WHITE)
8. PR URETHANE PAVEMENT MARKING, TYPE 1-LINE 5" (SOLID WHITE)
9. PR URETHANE PAVEMENT MARKING, TYPE 1-LINE 5" (SOLID YELLOW)
10. PR THERMOPLASTIC PAVEMENT MARKING LINE 6" (WHITE)
11. PR THERMOPLASTIC PAVEMENT MARKING LINE 5" (YELLOW SKIP DASH)
12. PR RAISED REFLECTIVE PAVEMENT MARKER

PR PREFORMED PLASTIC PAVEMENT MARKING, TYPE B-INLAID-LINE 24"

SEC 1, T15N, R6W, 3RD PM

CEC Cummins Engineering Corporation — Civil and Structural Engineering	JOB = 2200.4	DESIGNED - NAK	REVISED -	STATE OF ILLINOIS DEPARTMENT OF TRANSPORTATION	OLD JACKSONVILLE RD – PAVEMENT MARKING DETAILS	F.A.S. RTE.	SECTION	COUNTY	TOTAL SHEETS / SHEET NO.
	FILE NAME = d672B99-sht-pmk6.dgn	DRAWN - AJH	REVISED -			662	(2-1-2, 2-2) RS, TS-6	SANGAMON	244 / 136
	PLOT SCALE = 40.0000 ' / IN.	CHECKED - NAK	REVISED -					CONTRACT NO. 72B99	
	PLOT DATE = Oct-29-2009 11:53:14AM	DATE - 6/26/2008	REVISED -		SCALE: SHEET NO. OF SHEETS STA. TO STA.	FED. ROAD DIST. NO.	ILLINOIS	FED. AID PROJECT	