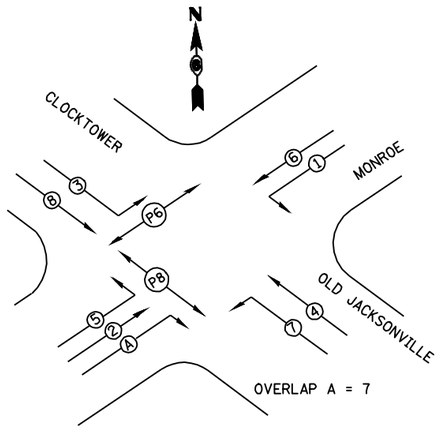

PHASE DESIGNATION DIAGRAM

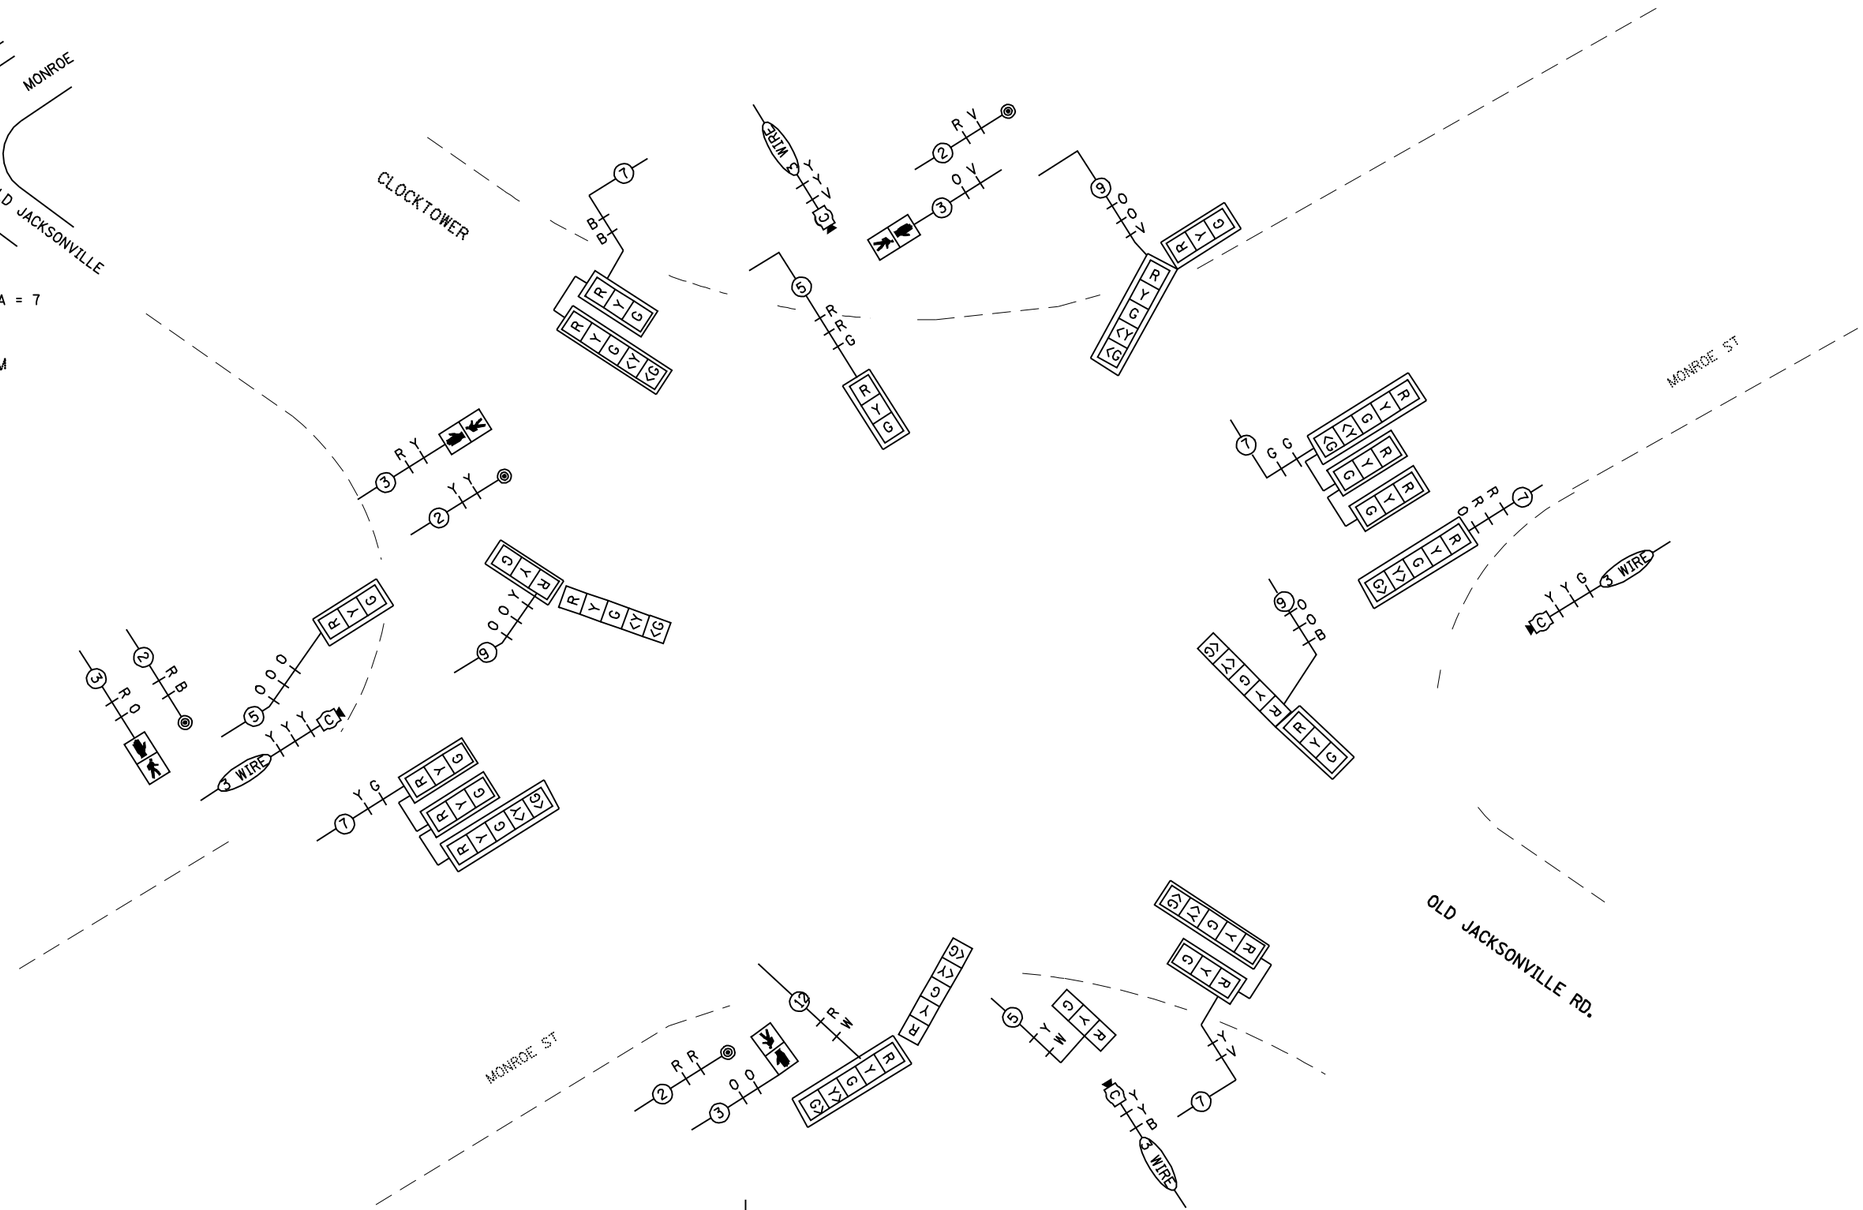

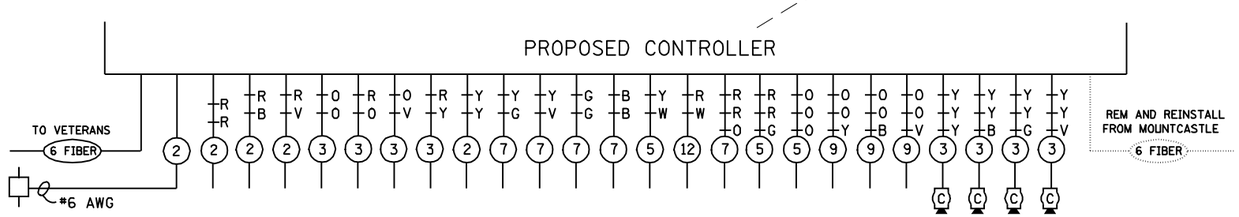

FILE NAME = c:\pw_work\PWIDOT\LAUGHLINRL\d0170829\D672B99-TS.dgn	USER NAME = laughlinrl	DESIGNED -	REVISED -	STATE OF ILLINOIS DEPARTMENT OF TRANSPORTATION	TRAFFIC SIGNALS – CLOCKTOWER DR / OLD JACKSONVILLE RD	F.A.P. RTE.	SECTION	COUNTY	TOTAL SHEETS	SHEET NO.
		DRAWN -	REVISED -			662	(2-1-2,2-2)RS,TS-6	SANGAMON	244	184
	PLOT SCALE = 40.0000 ' / IN.	CHECKED -	REVISED -					CONTRACT NO. 72B99		
	PLOT DATE = Oct-29-2009 11:58:14AM	DATE -	REVISED -		SCALE: SHEET NO. OF SHEETS STA. TO STA.	FED. ROAD DIST. NO.	ILLINOIS	FED. AID PROJECT		