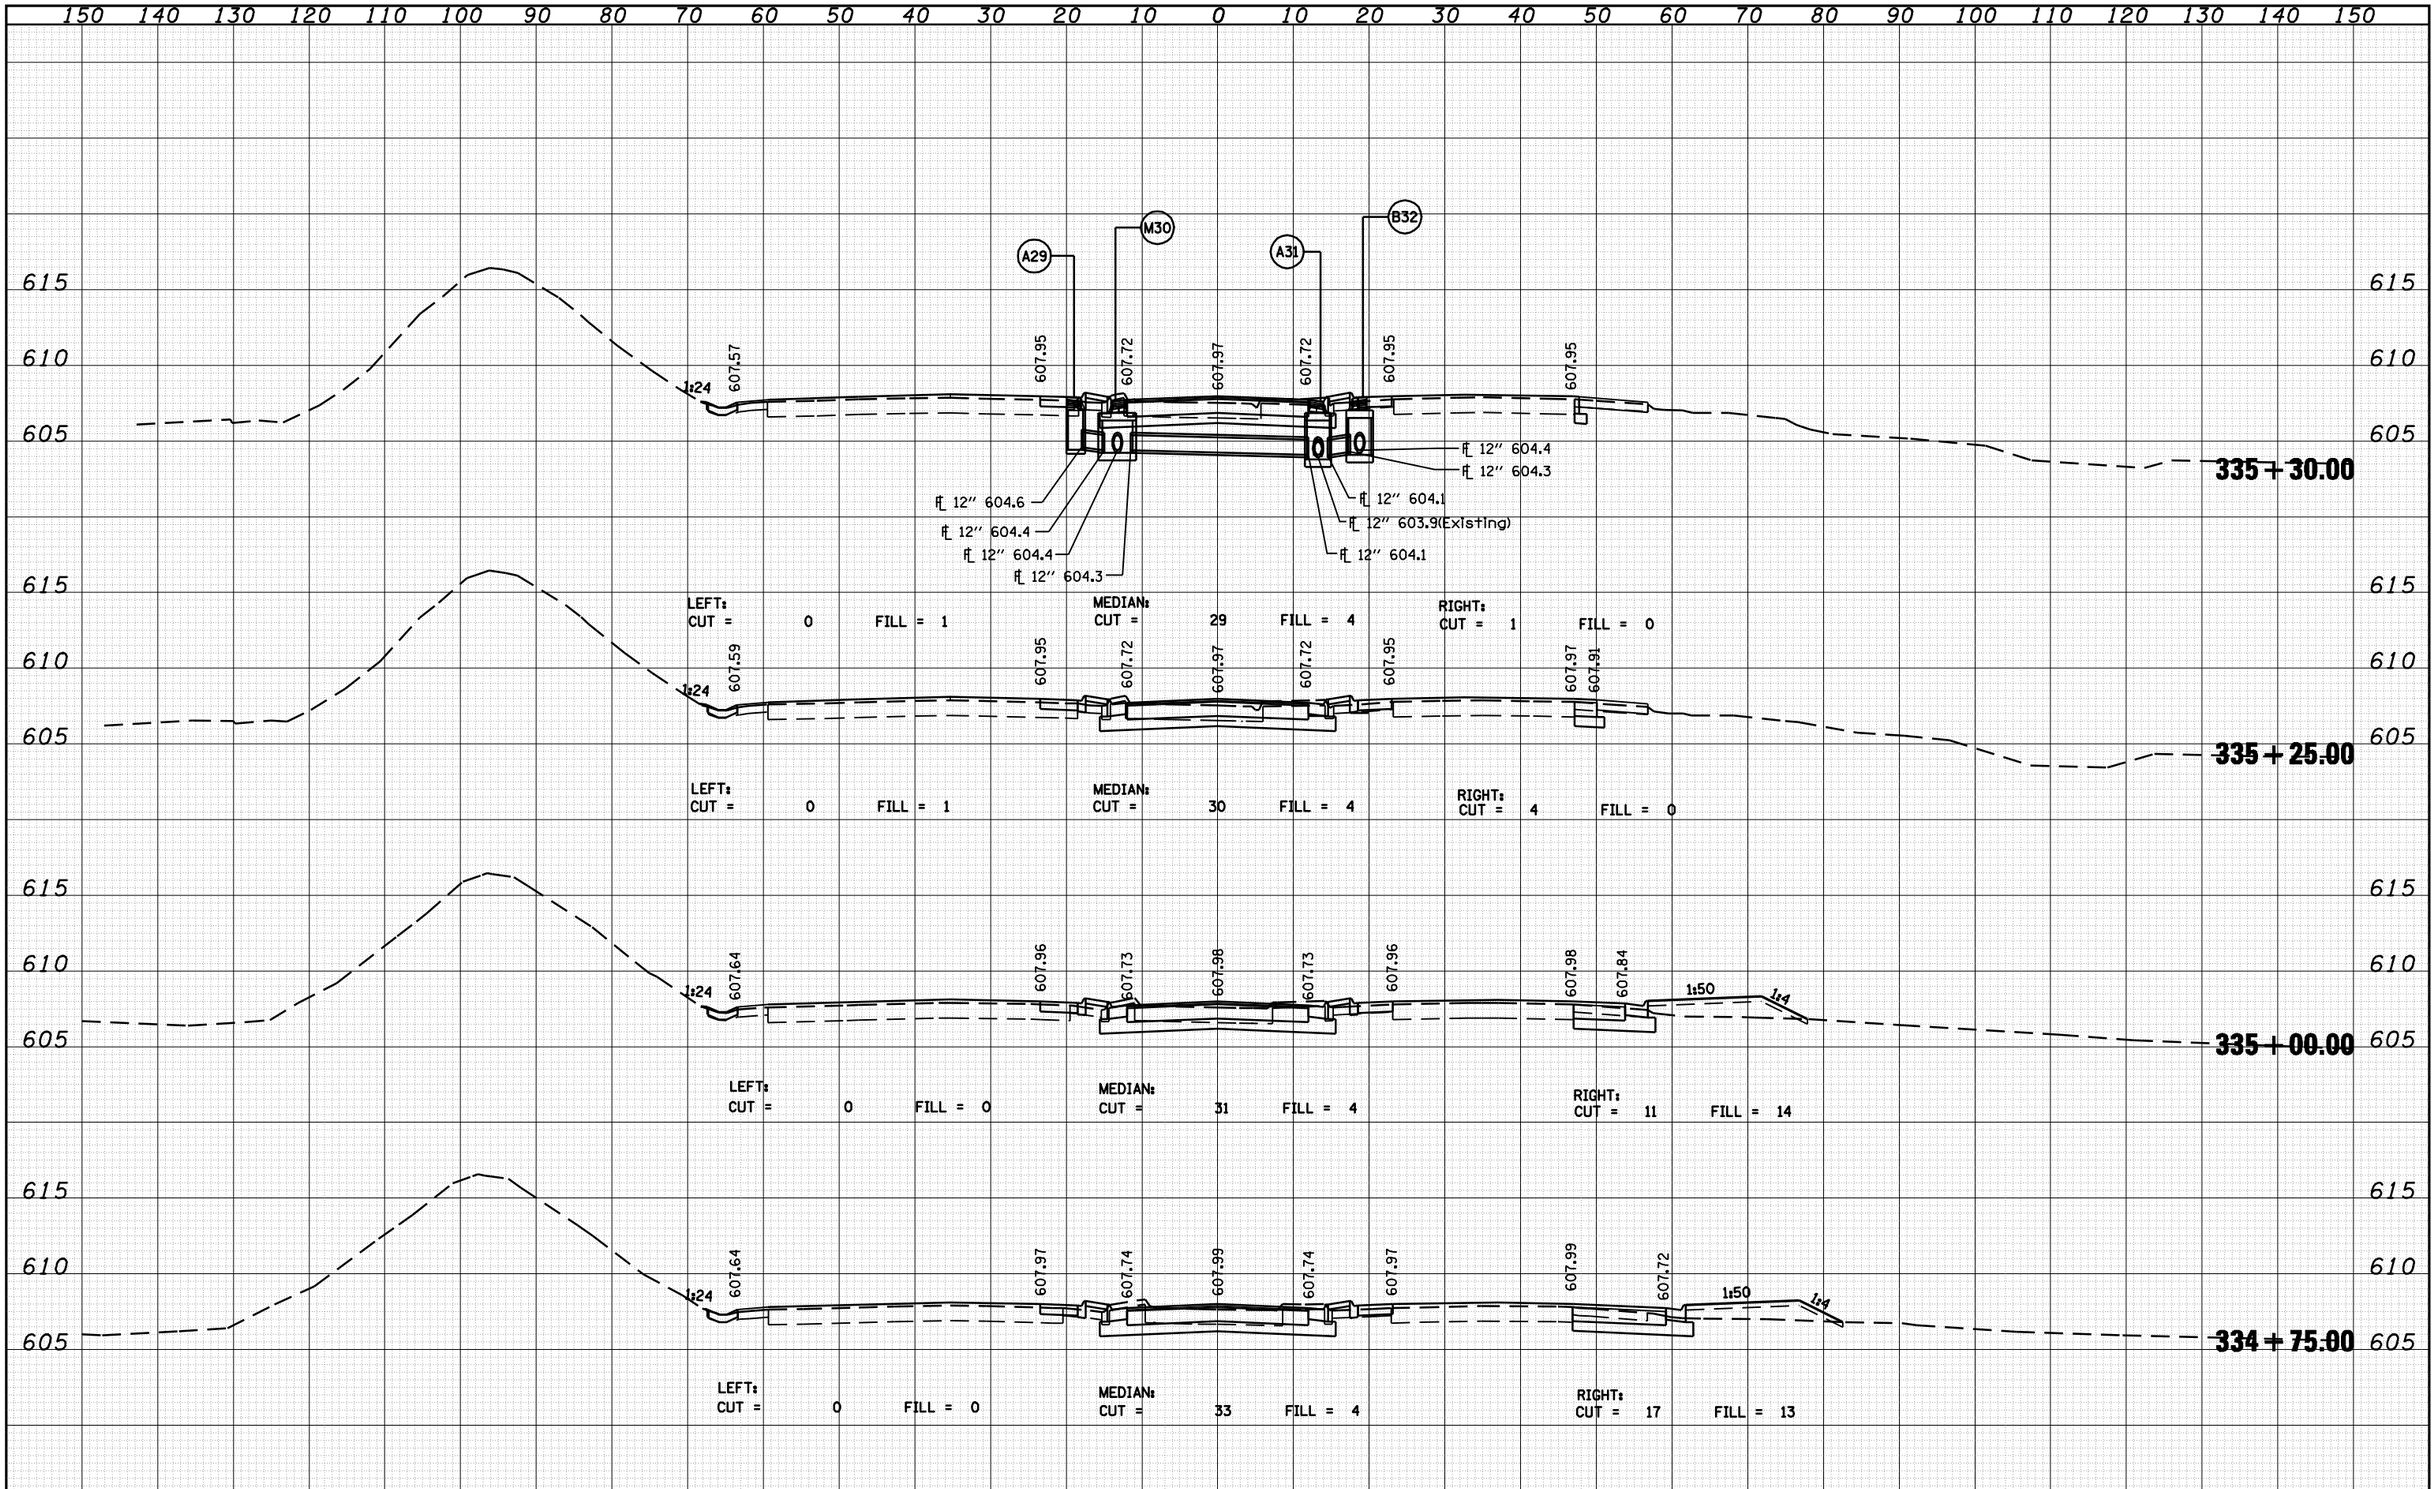

FINAL SURVEY	BY	DATE
SURVEYED		
PLOTTED		
TEMPLATE		
AREAS		
AREAS CHECKED		
NOTE BOOK NO.		

ORIGINAL SURVEY	BY	DATE
SURVEYED		
PLOTTED		
TEMPLATE		
AREAS		
AREAS CHECKED		
NOTE BOOK NO.		

CEC Cummins Engineering Corporation
Civil and Structural Engineering

JOB = 2200.4	DESIGNED - NAK	REVISED -	
FILE NAME = D672B99-xsht-a200a.dgn	DRAWN - AJH	REVISED -	
PLOT SCALE = 20.0000 ' / IN.	CHECKED - NAK	REVISED -	
PLOT DATE = Oct-29-2009 12:07:38PM	DATE - 8/27/2009	REVISED -	

STATE OF ILLINOIS
DEPARTMENT OF TRANSPORTATION

CROSS SECTIONS – IL 4/VETERANS PARKWAY (SOUTH)

SCALE: SHEET NO. OF SHEETS STA. 334+75.00 TO STA. 335+30.00

F.A.P. RTE.	SECTION	COUNTY	TOTAL SHEETS	SHEET NO.
662	(2-1-2, 2-2) RS, T-6	SANGAMON	244	200

CONTRACT NO. 72B99

FED. ROAD DIST. NO. ILLINOIS FED. AID PROJECT