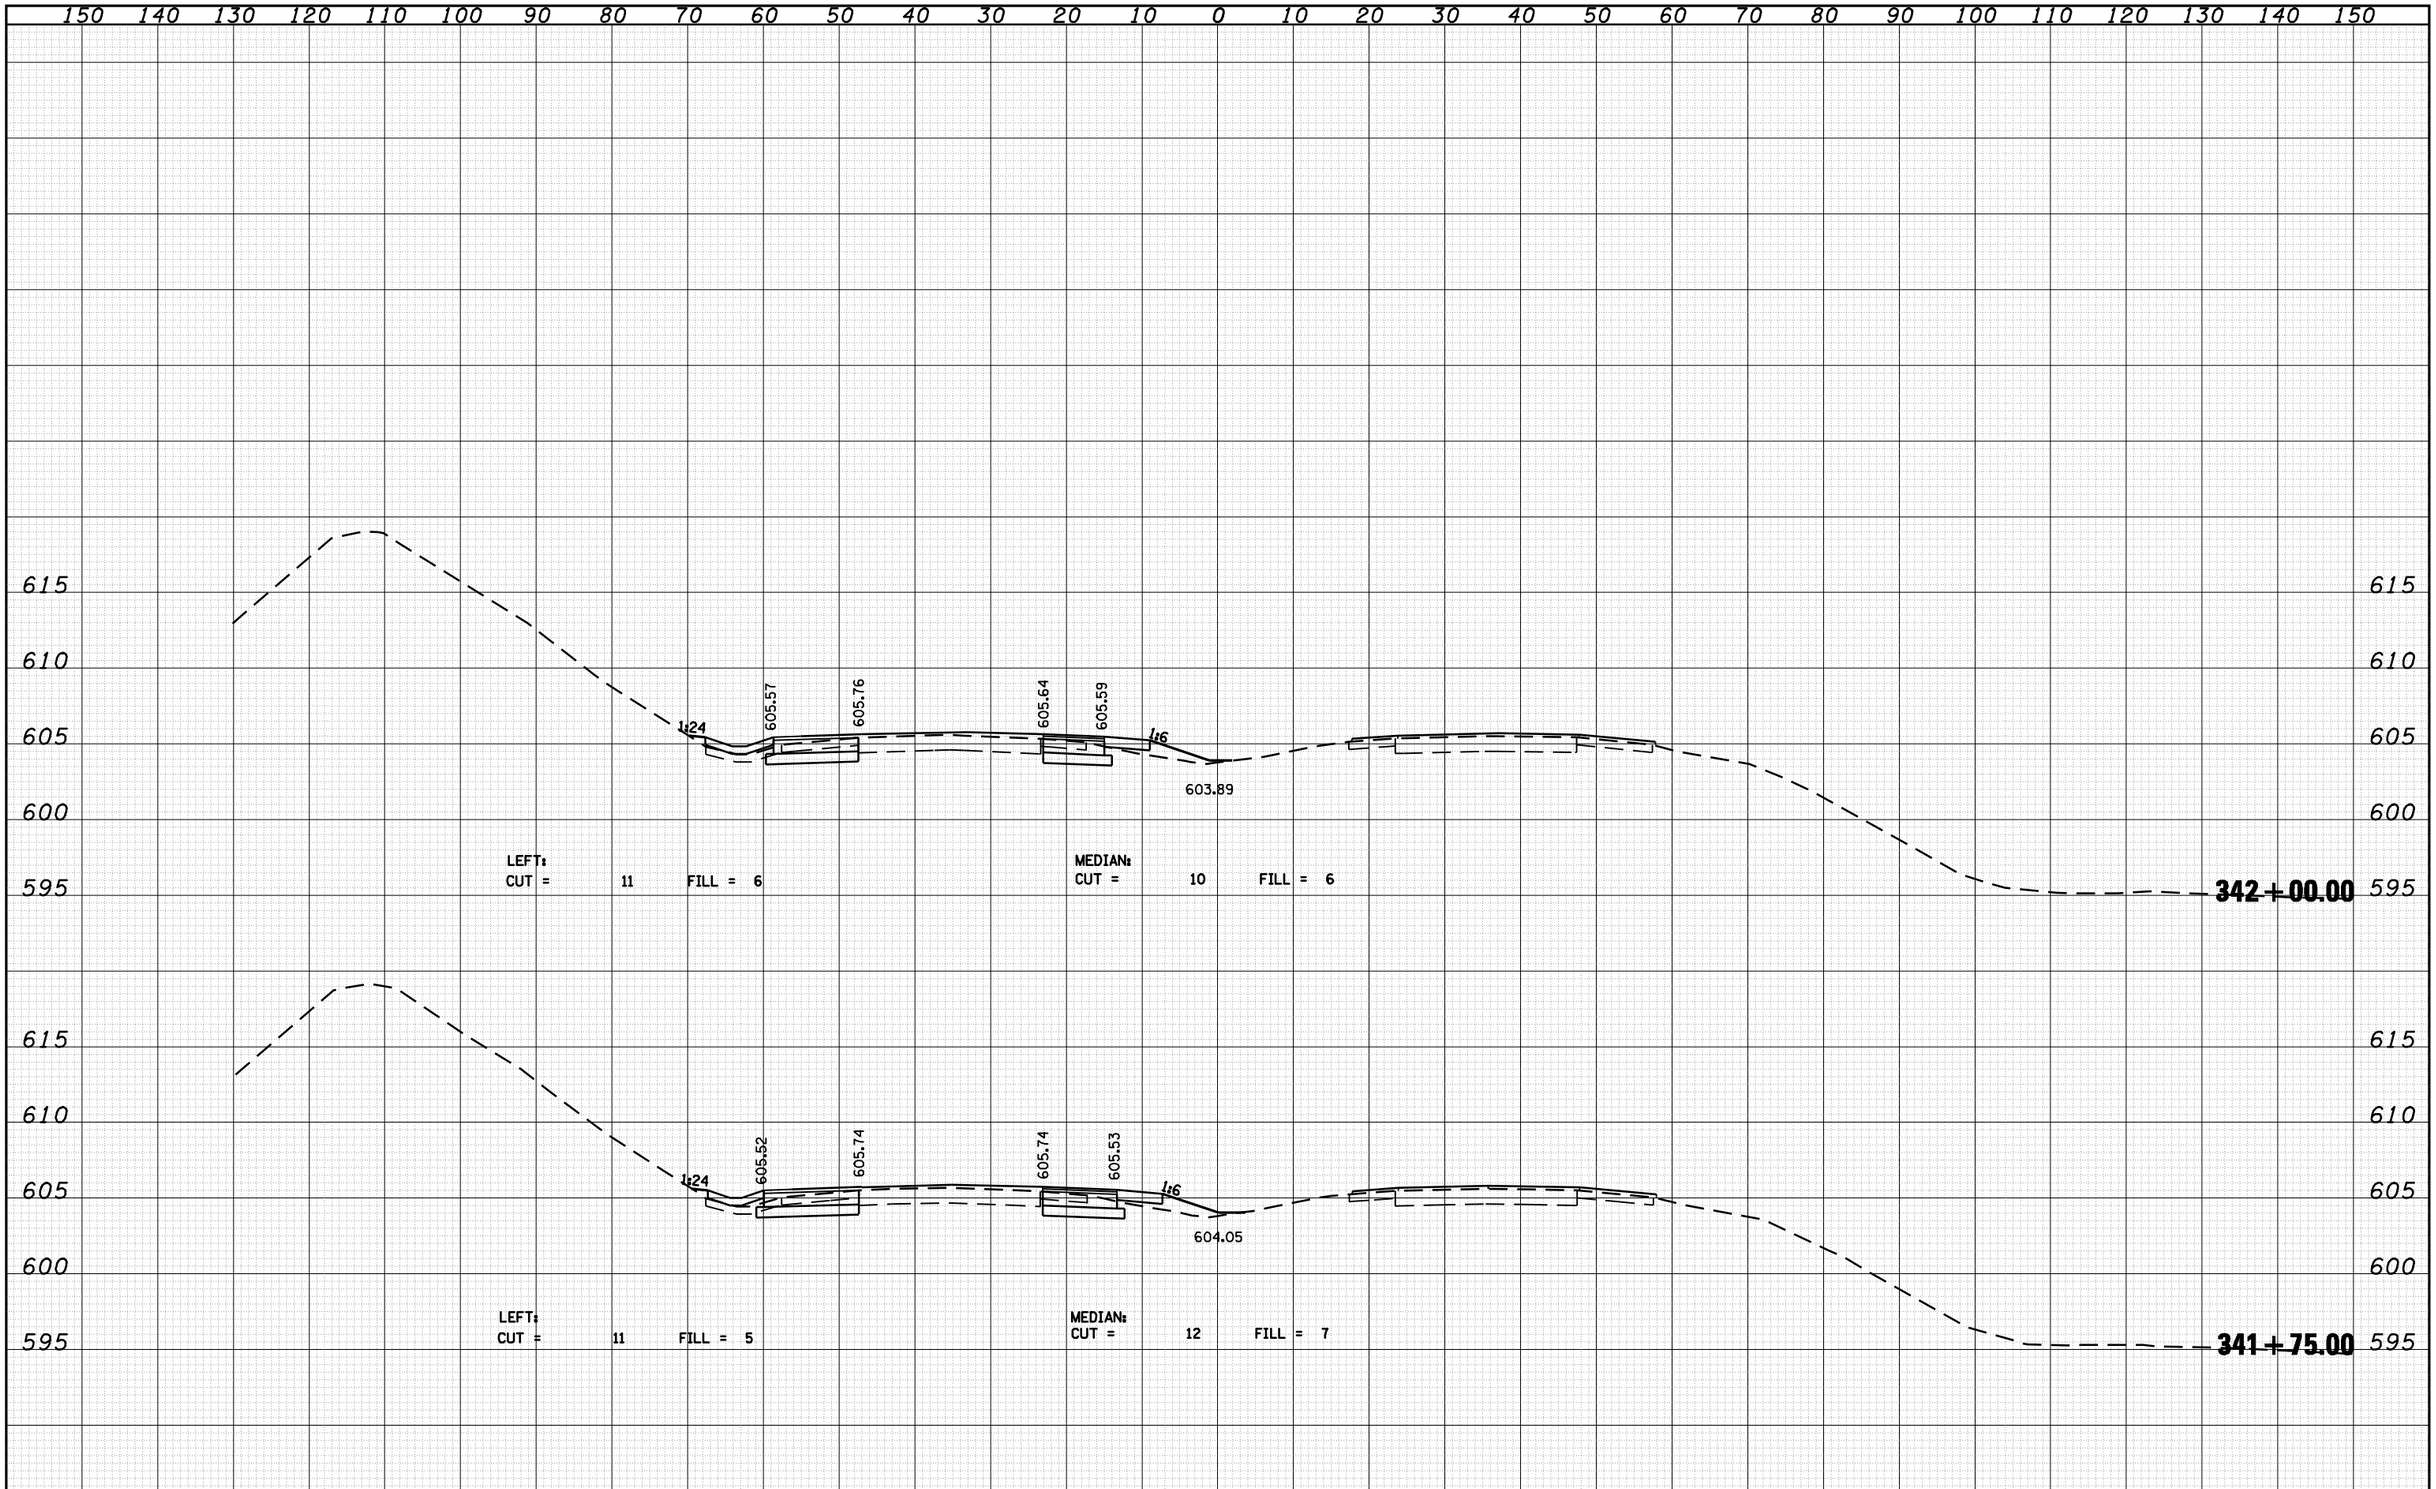

FINAL SURVEY		BY	DATE
NOTE BOOK	SURVEYED		
	PLOTTED		
	TEMPLATE		
	AREAS		
NO.	AREAS CHECKED		

ORIGINAL SURVEY		BY	DATE
NOTE BOOK	SURVEYED		
	PLOTTED		
	TEMPLATE		
	AREAS		
NO.	AREAS CHECKED		

CEC Cummins Engineering Corporation
Civil and Structural Engineering

JOB = 2200.4	DESIGNED - NAK	REVISED -	
FILE NAME = D672B99-xsshts-a200a.dgn	DRAWN - AJH	REVISED -	
PLOT SCALE = 20.0000 ' / IN.	CHECKED - NAK	REVISED -	
PLOT DATE = Oct-29-2009 12:08:28PM	DATE - 8/27/2009	REVISED -	

STATE OF ILLINOIS
DEPARTMENT OF TRANSPORTATION

CROSS SECTIONS – IL 4/VETERANS PARKWAY (SOUTH)

SCALE: | SHEET NO. OF SHEETS | STA. 341+75.00 TO STA. 342+00.00

F.A.P. RTE.	SECTION	COUNTY	TOTAL SHEETS	SHEET NO.
662	(2-1-2, 2-2) RS, T-6	SANGAMON	244	213

CONTRACT NO. 72B99

FED. ROAD DIST. NO. | ILLINOIS | FED. AID PROJECT