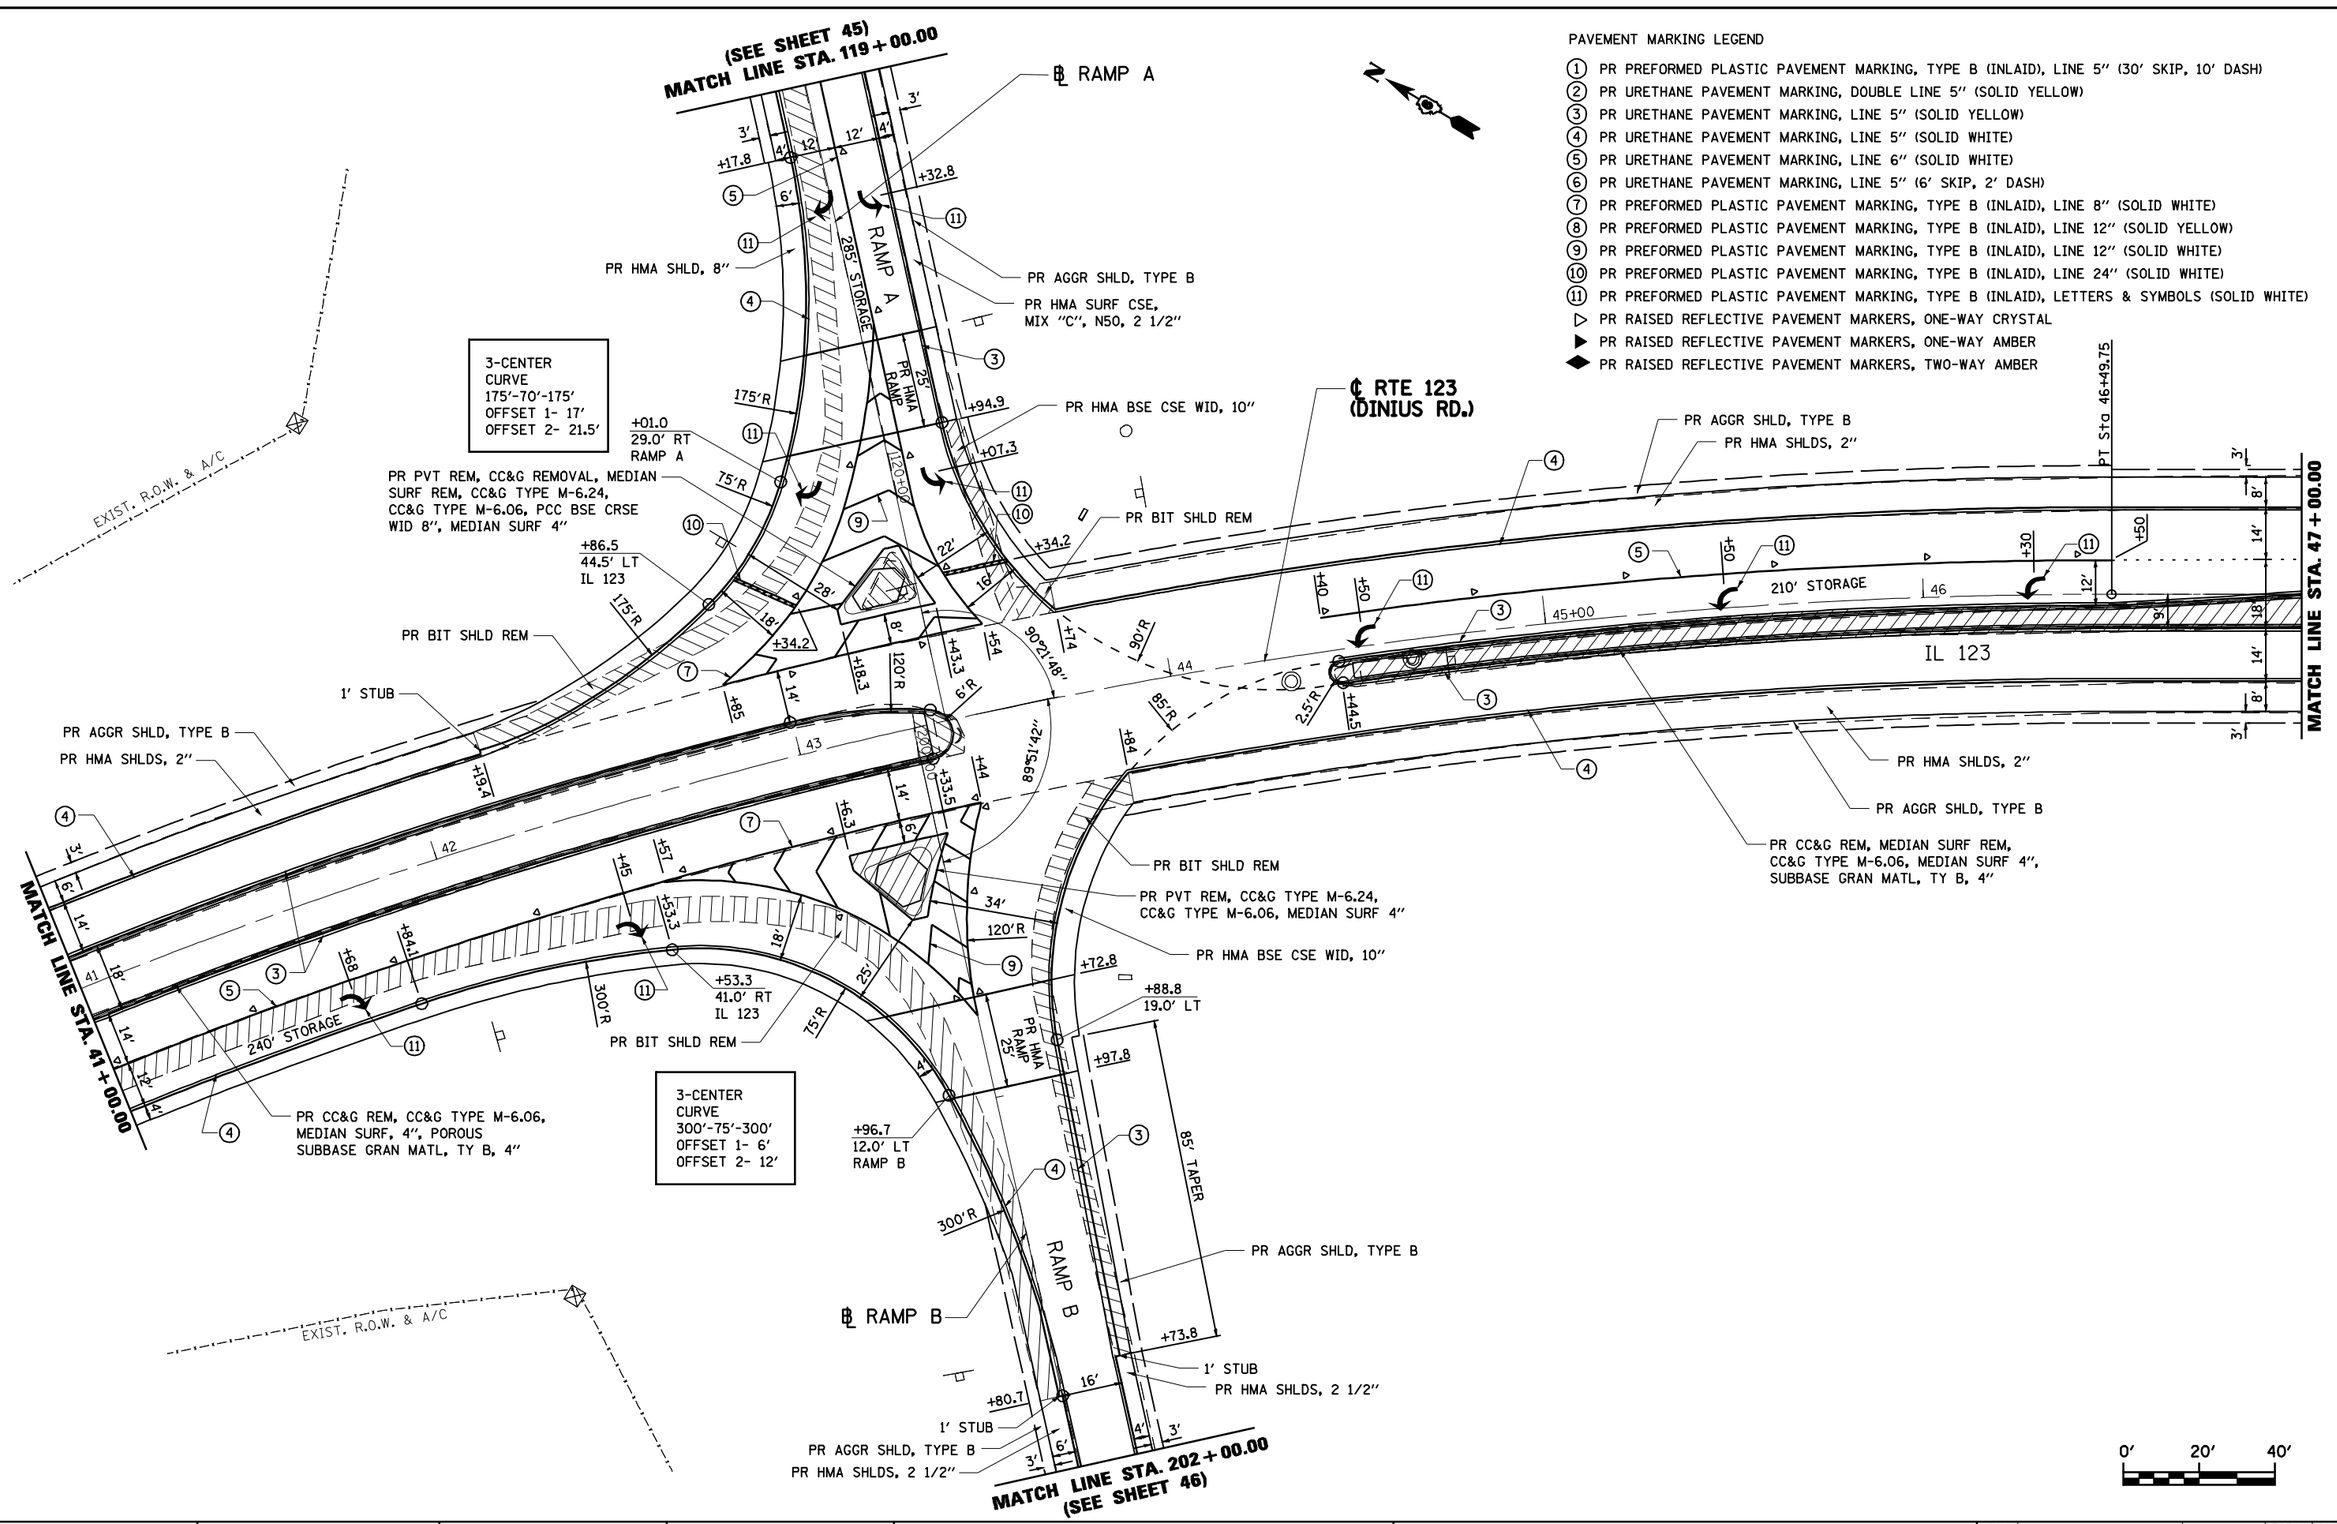

FILE NAME = $FILEL$	USER NAME = $USER$	DESIGNED - R.A.W.	REVISED -	STATE OF ILLINOIS DEPARTMENT OF TRANSPORTATION	PLAN SHEET – ROUTE 123 STA. 41+00 TO 47+00	F.A.I. RTE.	SECTION	COUNTY	TOTAL SHEETS	SHEET NO.
		DRAWN - R.A.W.	REVISED -			I-55	84-1-2RS4;150RS1	SANGAMON	65	40
	PLOT SCALE = $SCALE$	CHECKED - J.S.A.	REVISED -						CONTRACT NO. 72C38	
	PLOT DATE = $DATE$	DATE - 7/24/09	REVISED -		SCALE: 1"=20' SHEET NO. OF SHEETS STA. TO STA.			ILLINOIS	FED. AID PROJECT	