RAMP C CURVE 1
PI STA. =317+04.56
Δ =59° 46′ 41″ (RT)
D =4° 59′ 22″
R =1,148.32′
T =660.02′
L =1,198.07′
E =176.17′
e = 6.0%
T.R. = NA
S.E. RUN = 146.70′
P.C. STA. =310+44.54
P.T. STA. =322+42.61
S.E. TRANS. STA. = 309+79.01 TO 310+77.30
321+93.71 TO 323+40.41

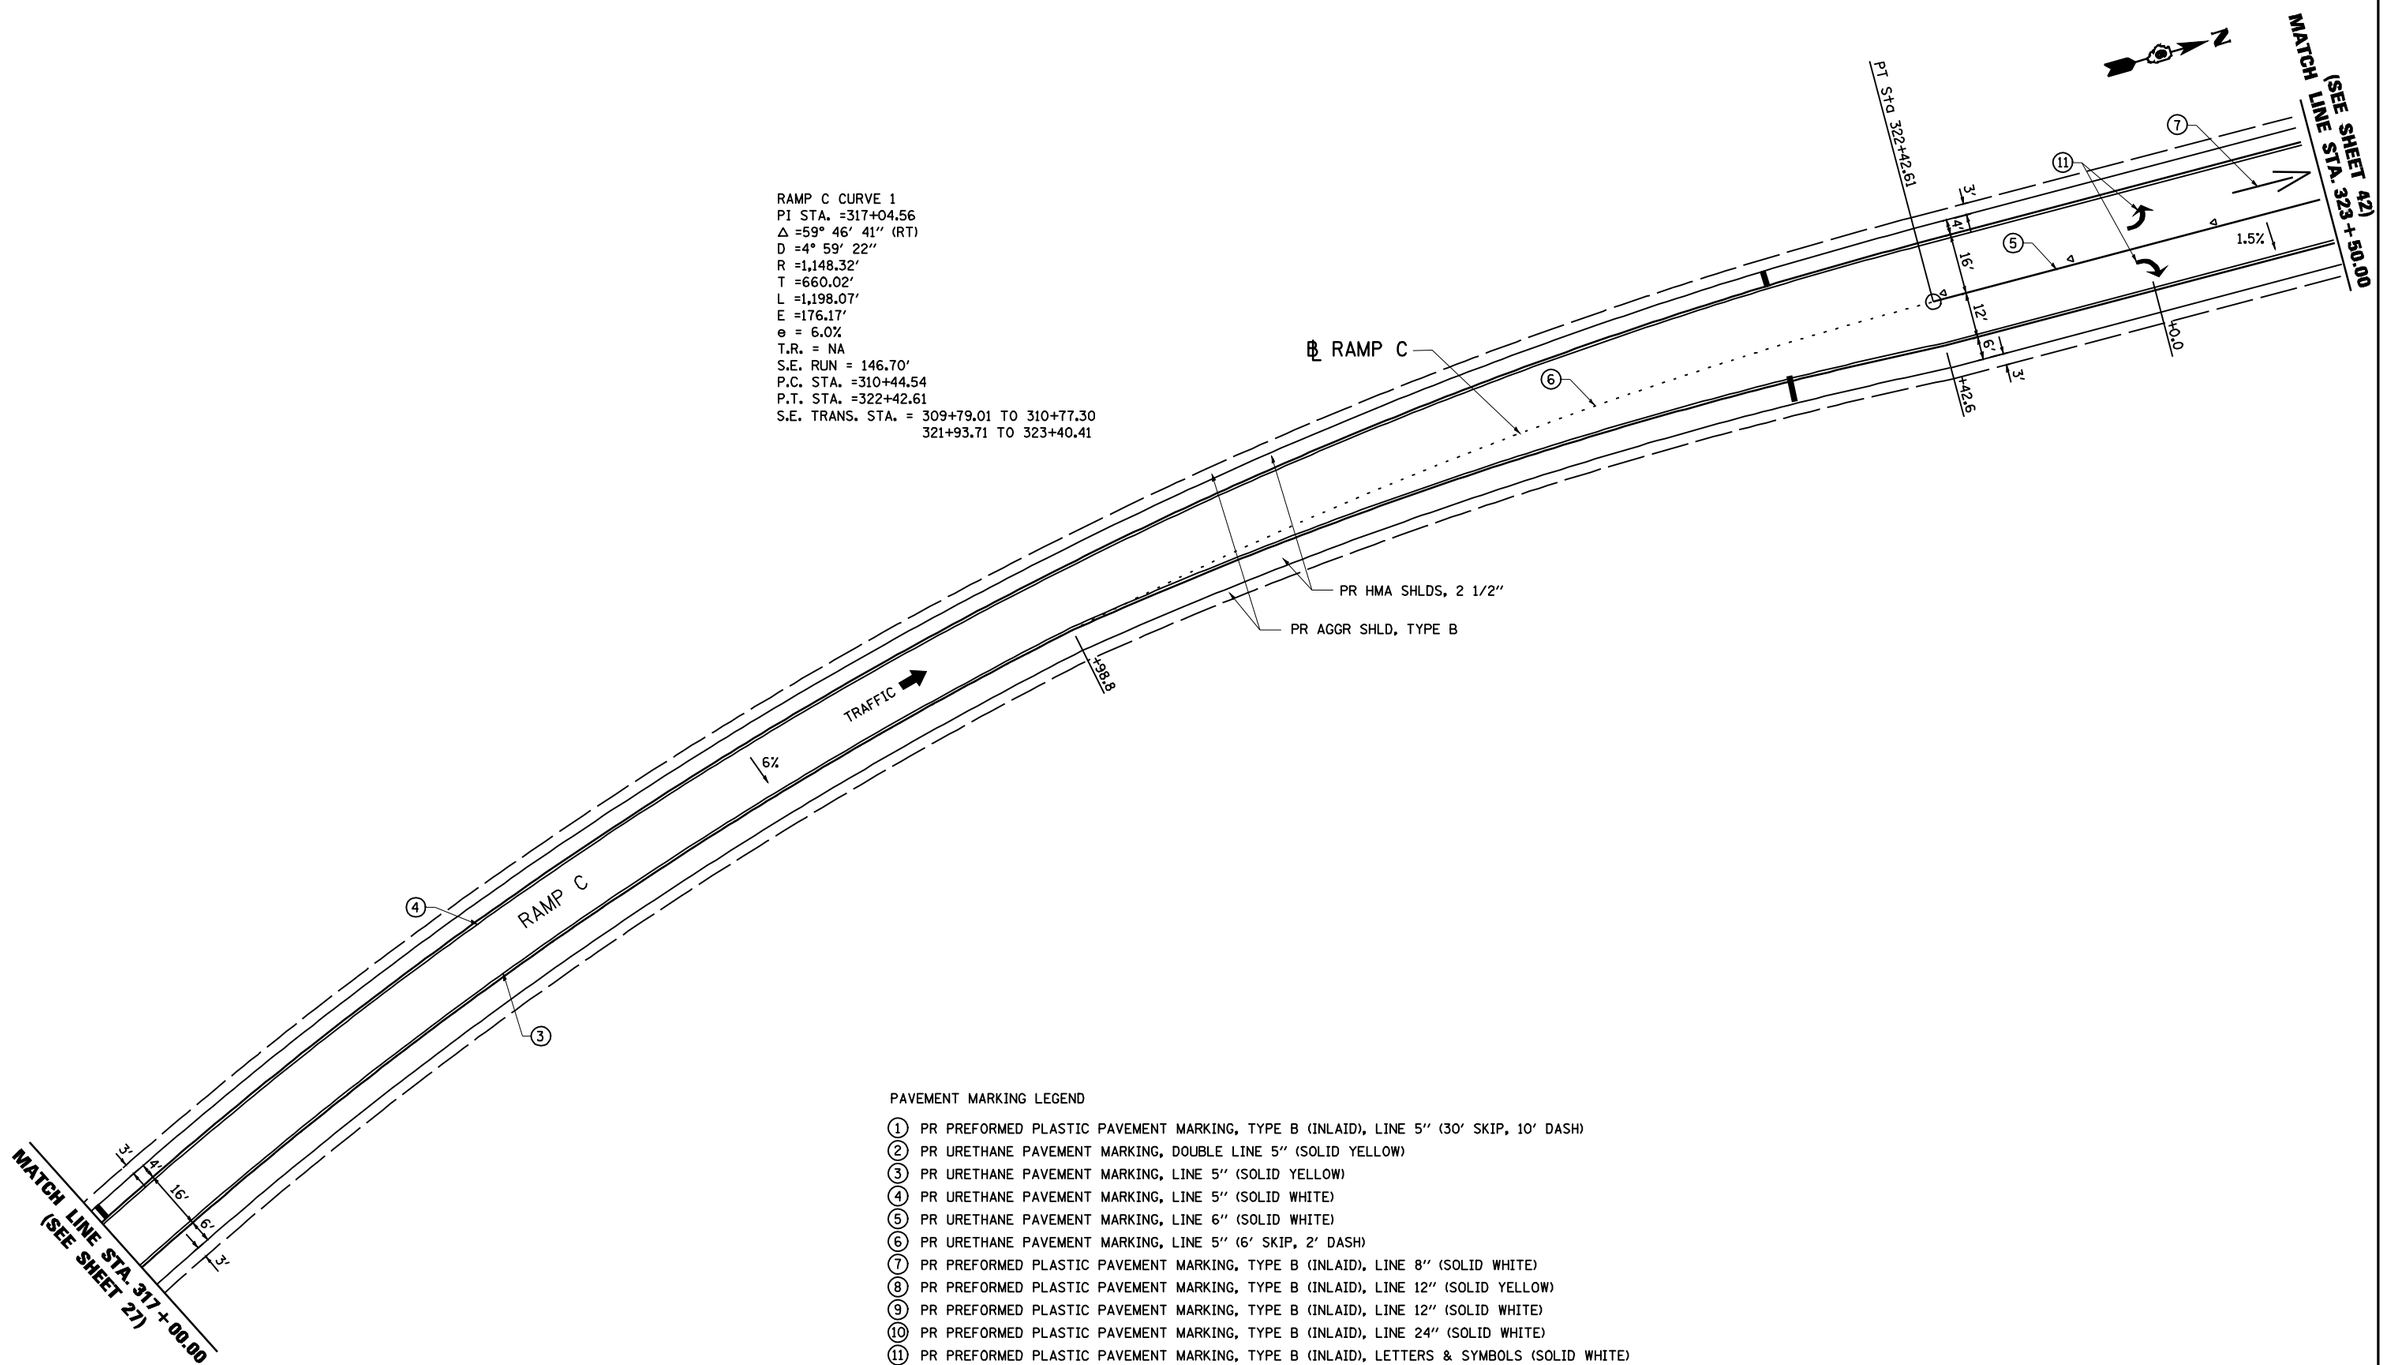

PAVEMENT MARKING LEGEND

1. PR PREFORMED PLASTIC PAVEMENT MARKING, TYPE B (INLAID), LINE 5″ (30′ SKIP, 10′ DASH)
2. PR URETHANE PAVEMENT MARKING, DOUBLE LINE 5″ (SOLID YELLOW)
3. PR URETHANE PAVEMENT MARKING, LINE 5″ (SOLID YELLOW)
4. PR URETHANE PAVEMENT MARKING, LINE 5″ (SOLID WHITE)
5. PR URETHANE PAVEMENT MARKING, LINE 6″ (SOLID WHITE)
6. PR URETHANE PAVEMENT MARKING, LINE 5″ (6′ SKIP, 2′ DASH)
7. PR PREFORMED PLASTIC PAVEMENT MARKING, TYPE B (INLAID), LINE 8″ (SOLID WHITE)
8. PR PREFORMED PLASTIC PAVEMENT MARKING, TYPE B (INLAID), LINE 12″ (SOLID YELLOW)
9. PR PREFORMED PLASTIC PAVEMENT MARKING, TYPE B (INLAID), LINE 12″ (SOLID WHITE)
10. PR PREFORMED PLASTIC PAVEMENT MARKING, TYPE B (INLAID), LINE 24″ (SOLID WHITE)
11. PR PREFORMED PLASTIC PAVEMENT MARKING, TYPE B (INLAID), LETTERS & SYMBOLS (SOLID WHITE)

▷ PR RAISED REFLECTIVE PAVEMENT MARKERS, ONE-WAY CRYSTAL
▶ PR RAISED REFLECTIVE PAVEMENT MARKERS, ONE-WAY AMBER
◆ PR RAISED REFLECTIVE PAVEMENT MARKERS, TWO-WAY AMBER

0′ 20′ 40′

FILE NAME = $FILEL$	USER NAME = $USER$	DESIGNED - R.A.W.	REVISED -
		DRAWN - R.A.W.	REVISED -
	PLOT SCALE = $SCALE$	CHECKED - J.S.A.	REVISED -
	PLOT DATE = $DATE$	DATE - 7/24/09	REVISED -

STATE OF ILLINOIS
DEPARTMENT OF TRANSPORTATION

PLAN SHEET – RAMP C
STA. 317+00 TO 323+50

SCALE: 1″=20′ | SHEET NO. OF SHEETS | STA. TO STA.

F.A.I. RTE.	SECTION	COUNTY	TOTAL SHEETS	SHEET NO.
I-55	84-1-2RS4;150RS1	SANGAMON	65	47

CONTRACT NO. 72C38

ILLINOIS FED. AID PROJECT