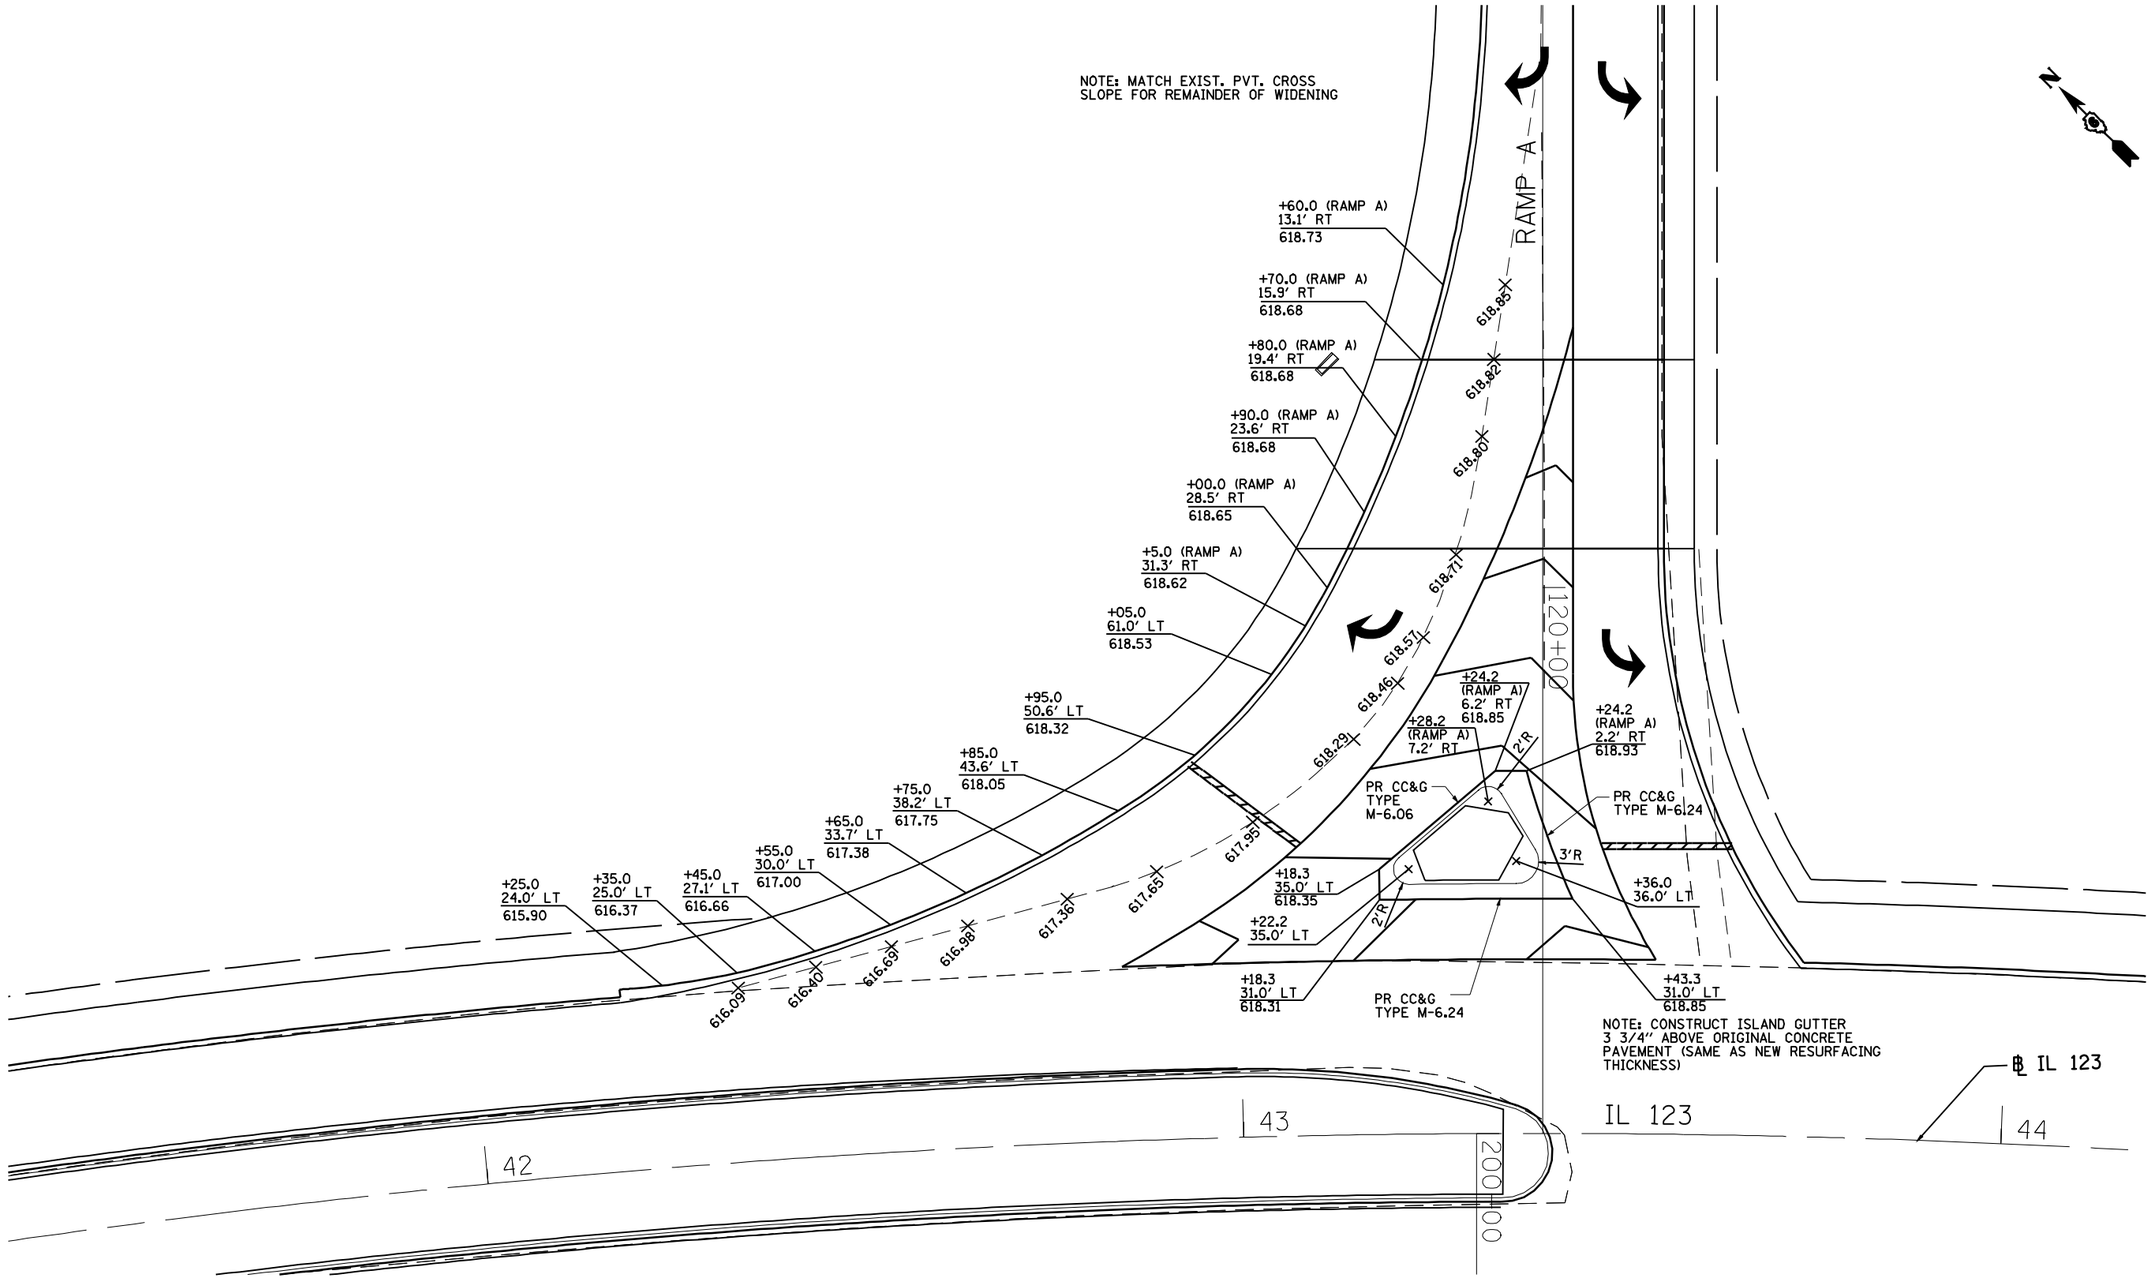

FILE NAME = c:\pw_work\PWIDOT\LAUGHLINRL\d0169970\D672C38-Sht-Intersec2.DGN	USER NAME = laughlinrl	DESIGNED - R.A.W.	REVISED -
		DRAWN - R.A.W.	REVISED -
	PLOT SCALE = 20.0000 ' / IN.	CHECKED - J.S.A.	REVISED -
	PLOT DATE = Oct-28-2009 08:48:37AM	DATE - 7/24/09	REVISED -

STATE OF ILLINOIS
DEPARTMENT OF TRANSPORTATION

INTERSECTION DETAIL
RAMP A

SCALE: | SHEET NO. OF SHEETS | STA. | TO STA.

F.A.I. RTE.	SECTION	COUNTY	TOTAL SHEETS	SHEET NO.
I-55	84-1-2RS4;150RS1	SANGAMON	65	50
		CONTRACT NO. 72C38		
	ILLINOIS FED. AID PROJECT			