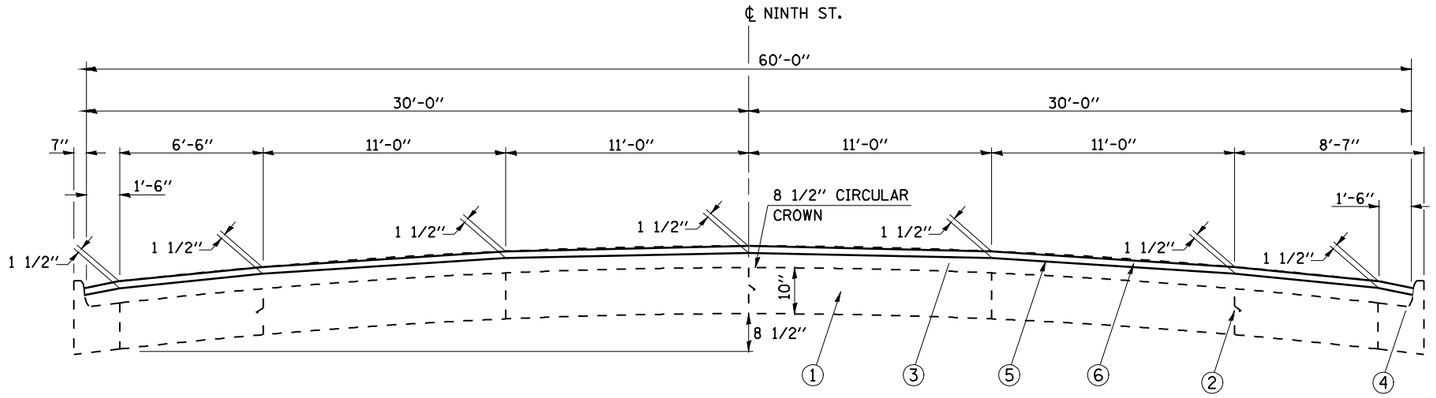

FAP 666 (NINTH STREET)

STA. 41+02.80 TO STA. 41+43.35
STA. 42+42.86 TO STA. 55+98.27

LEGEND

1. EXISTING P.C.C. PAVEMENT
2. EXISTING PAVEMENT JOINT
3. EXISTING BITUMINOUS CONCRETE SURFACE, 2 1/2"
4. EXISTING B-6.18 COMBINATION CONCRETE CURB & GUTTER
5. PROPOSED HOT MIX ASPHALT REMOVAL, 1 1/2" (1 1/2" DEPTH AT PAVEMENT JOINTS)
6. PROPOSED POLYMERIZED HOT MIX ASPHALT SURFACE COURSE, MIX "D", N70

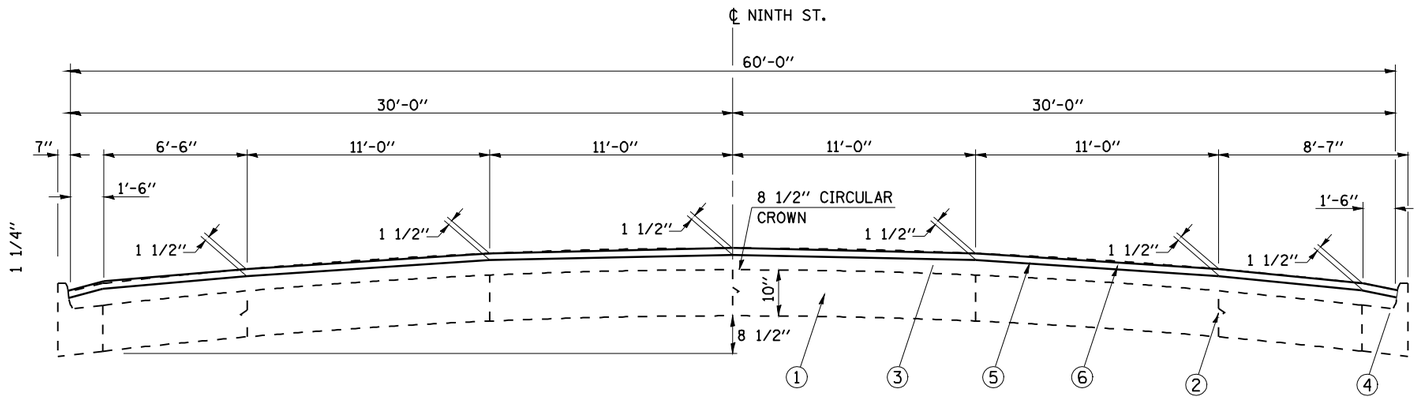

FAP 666 (NINTH STREET)

STA. 41+43.35 TO STA. 42+42.86

FILE NAME = $FILEL$	USER NAME = $USER$	DESIGNED - RTS	REVISED -	STATE OF ILLINOIS DEPARTMENT OF TRANSPORTATION	TYPICAL CROSS SECTION FAP 664 (NINTH STREET)	F.A.P. RTE.	SECTION	COUNTY	TOTAL SHEETS	SHEET NO.
		DRAWN - RTS	REVISED -			666	103Z(RS-2)	SANGAMON	13	5
	PLOT SCALE = $SCALE$	CHECKED -	REVISED -					CONTRACT NO. 72C59		
	PLOT DATE = $DATE$	DATE - 01-09-09	REVISED -		SCALE: SHEET NO. 1 OF 1 SHEETS STA. TO STA.			ILLINOIS FED. AID PROJECT		