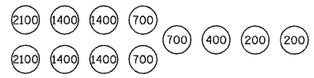

SAND MODULE IMPACT ATTENUATOR LAYOUT

(IF OPTION USED)

LEGEND

- IMPACT ATTENUATOR
- TEMPORARY CONCRETE BARRIER
- BARRELS OR BARRICADES WITH STEADY BURNING LIGHT
- TEMPORARY BRIDGE TRAFFIC SIGNALS
- TEMPORARY DETECTOR LOOPS

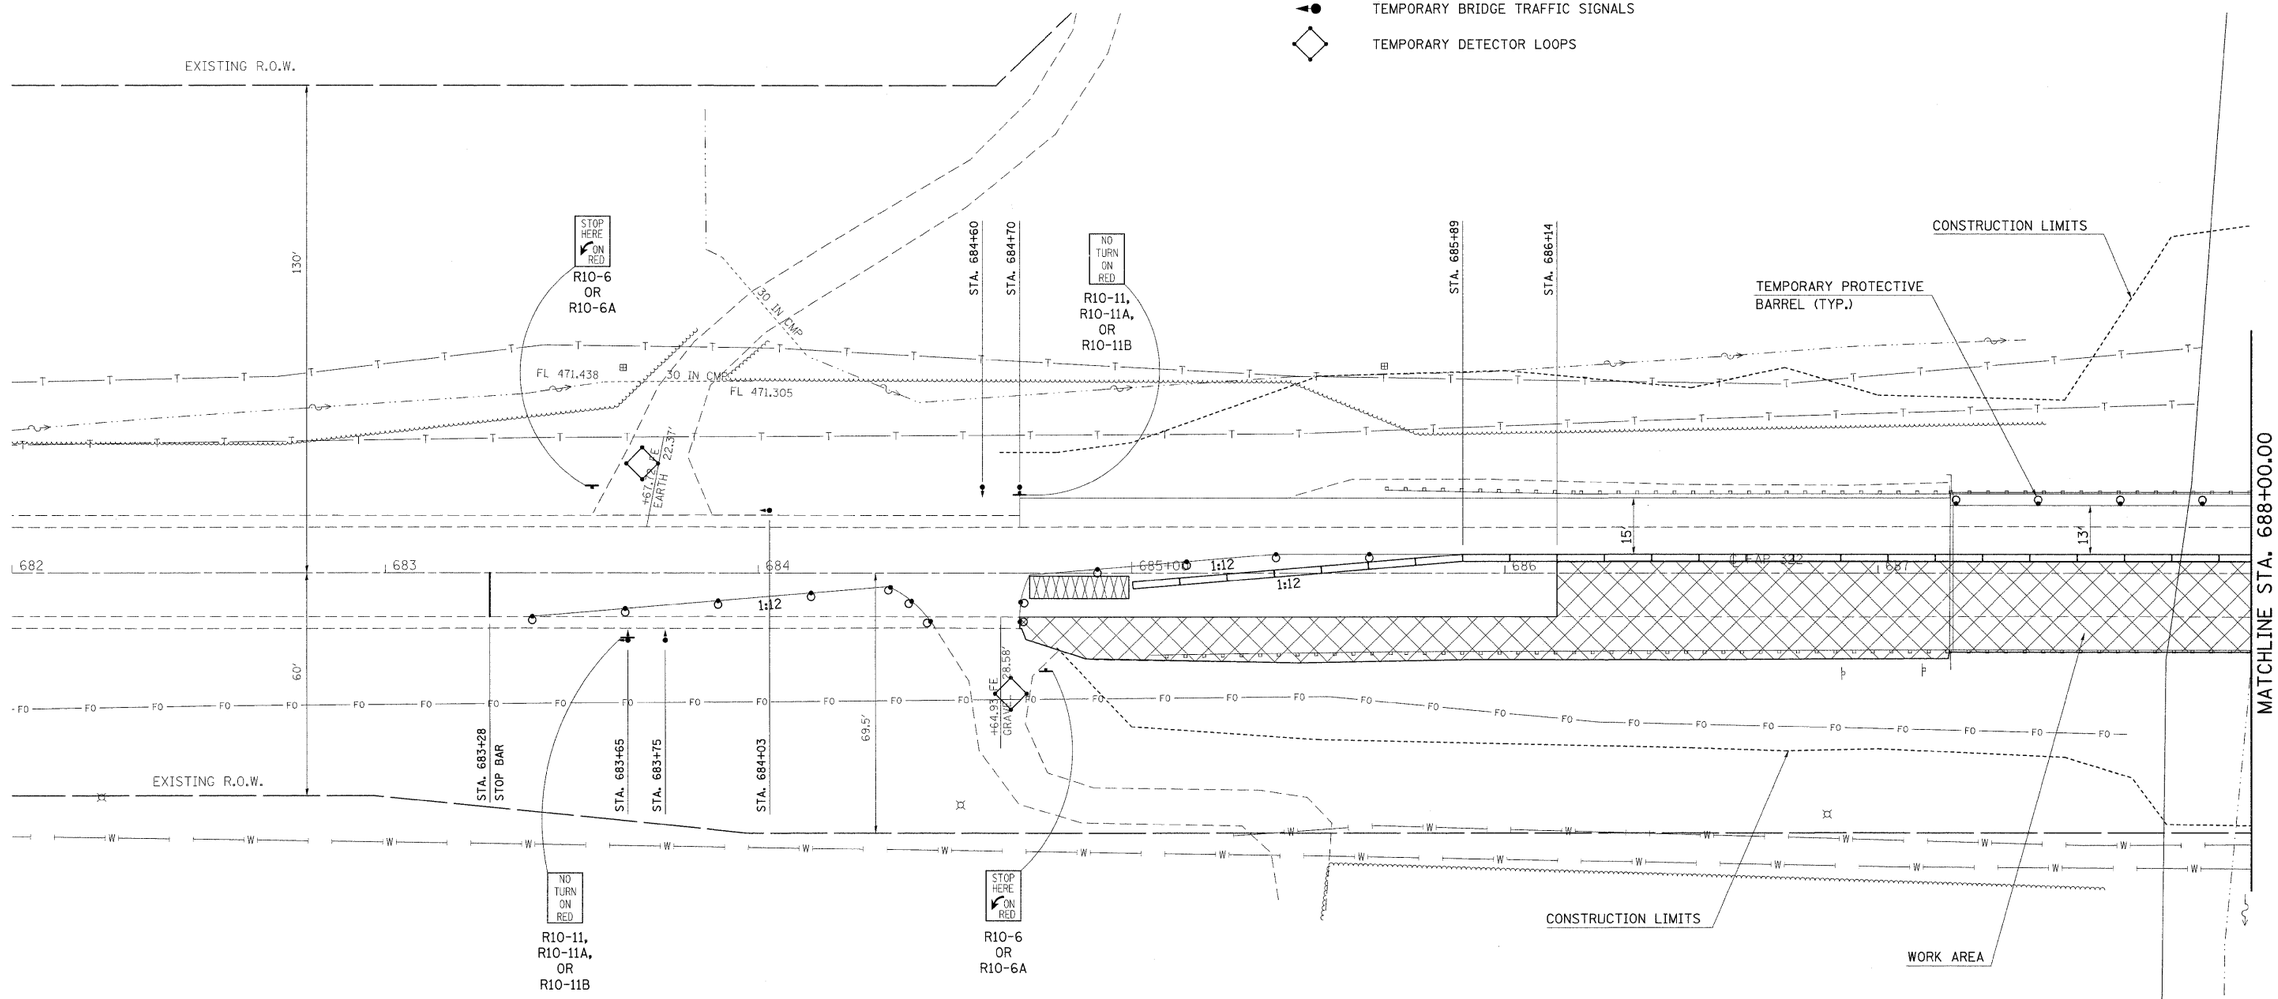

SEQUENCE OF CONSTRUCTION

SEE STANDARD 701321 FOR LAYOUT OF TRAFFIC CONTROL. ALTERATIONS TO STANDARD 701321 ARE SHOWN ON STAGE CONSTRUCTION SHEETS IN PLANS.

PLACE "HMA SHOULDERS, 10 3/4"", ALONG SOUTHBOUND TRAFFIC LANE AS SHOWN ON PLANS.

PLACE 562.5 FT OF TEMPORARY CONCRETE BARRIER AND 2 EACH IMPACT ATTENUATORS, TEMPORARY.

REMOVE SKIP-DASH AND SOLID EDGE PAVEMENT MARKING BETWEEN STOP BARS.

20' 0 20' 40'

SCALE: 1" = 20'

PLAN — DATE — BY — SCRIBED — PLOTTED — ALIGNMENT CHECKED — RIGHT OF WAY CHECKED — CARD FILE NAME — NOTE BOOK — NO.

PROFILE — DATE — BY — SCRIBED — PLOTTED — GRADES CHECKED — BLUE TOPED — STRUCTURE NOTATNS CHKD — NOTE BOOK — NO.

FILE NAME = c:\pw_work\pw.dot\harbaughrd\dms52336\stg07006a.dgn	USER NAME = harbaughrd	DESIGNED -	REVISED -	STATE OF ILLINOIS DEPARTMENT OF TRANSPORTATION	STAGE I CONSTRUCTION			F.A.P. RTE.	SECTION	COUNTY	TOTAL SHEETS	SHEET NO.
	PLOT SCALE = 20.0000 ' / IN.	DRAWN -	REVISED -					322	25BR-1	MARION	63	16
	PLOT DATE = 11/25/2009	CHECKED -	REVISED -		SCALE: 20	SHEET NO. 3 OF 6 SHEETS	STA. 682+00 TO STA. 688+00			CONTRACT NO. 76A83		
		DATE -	REVISED -							ILLINOIS FED. AID PROJECT		