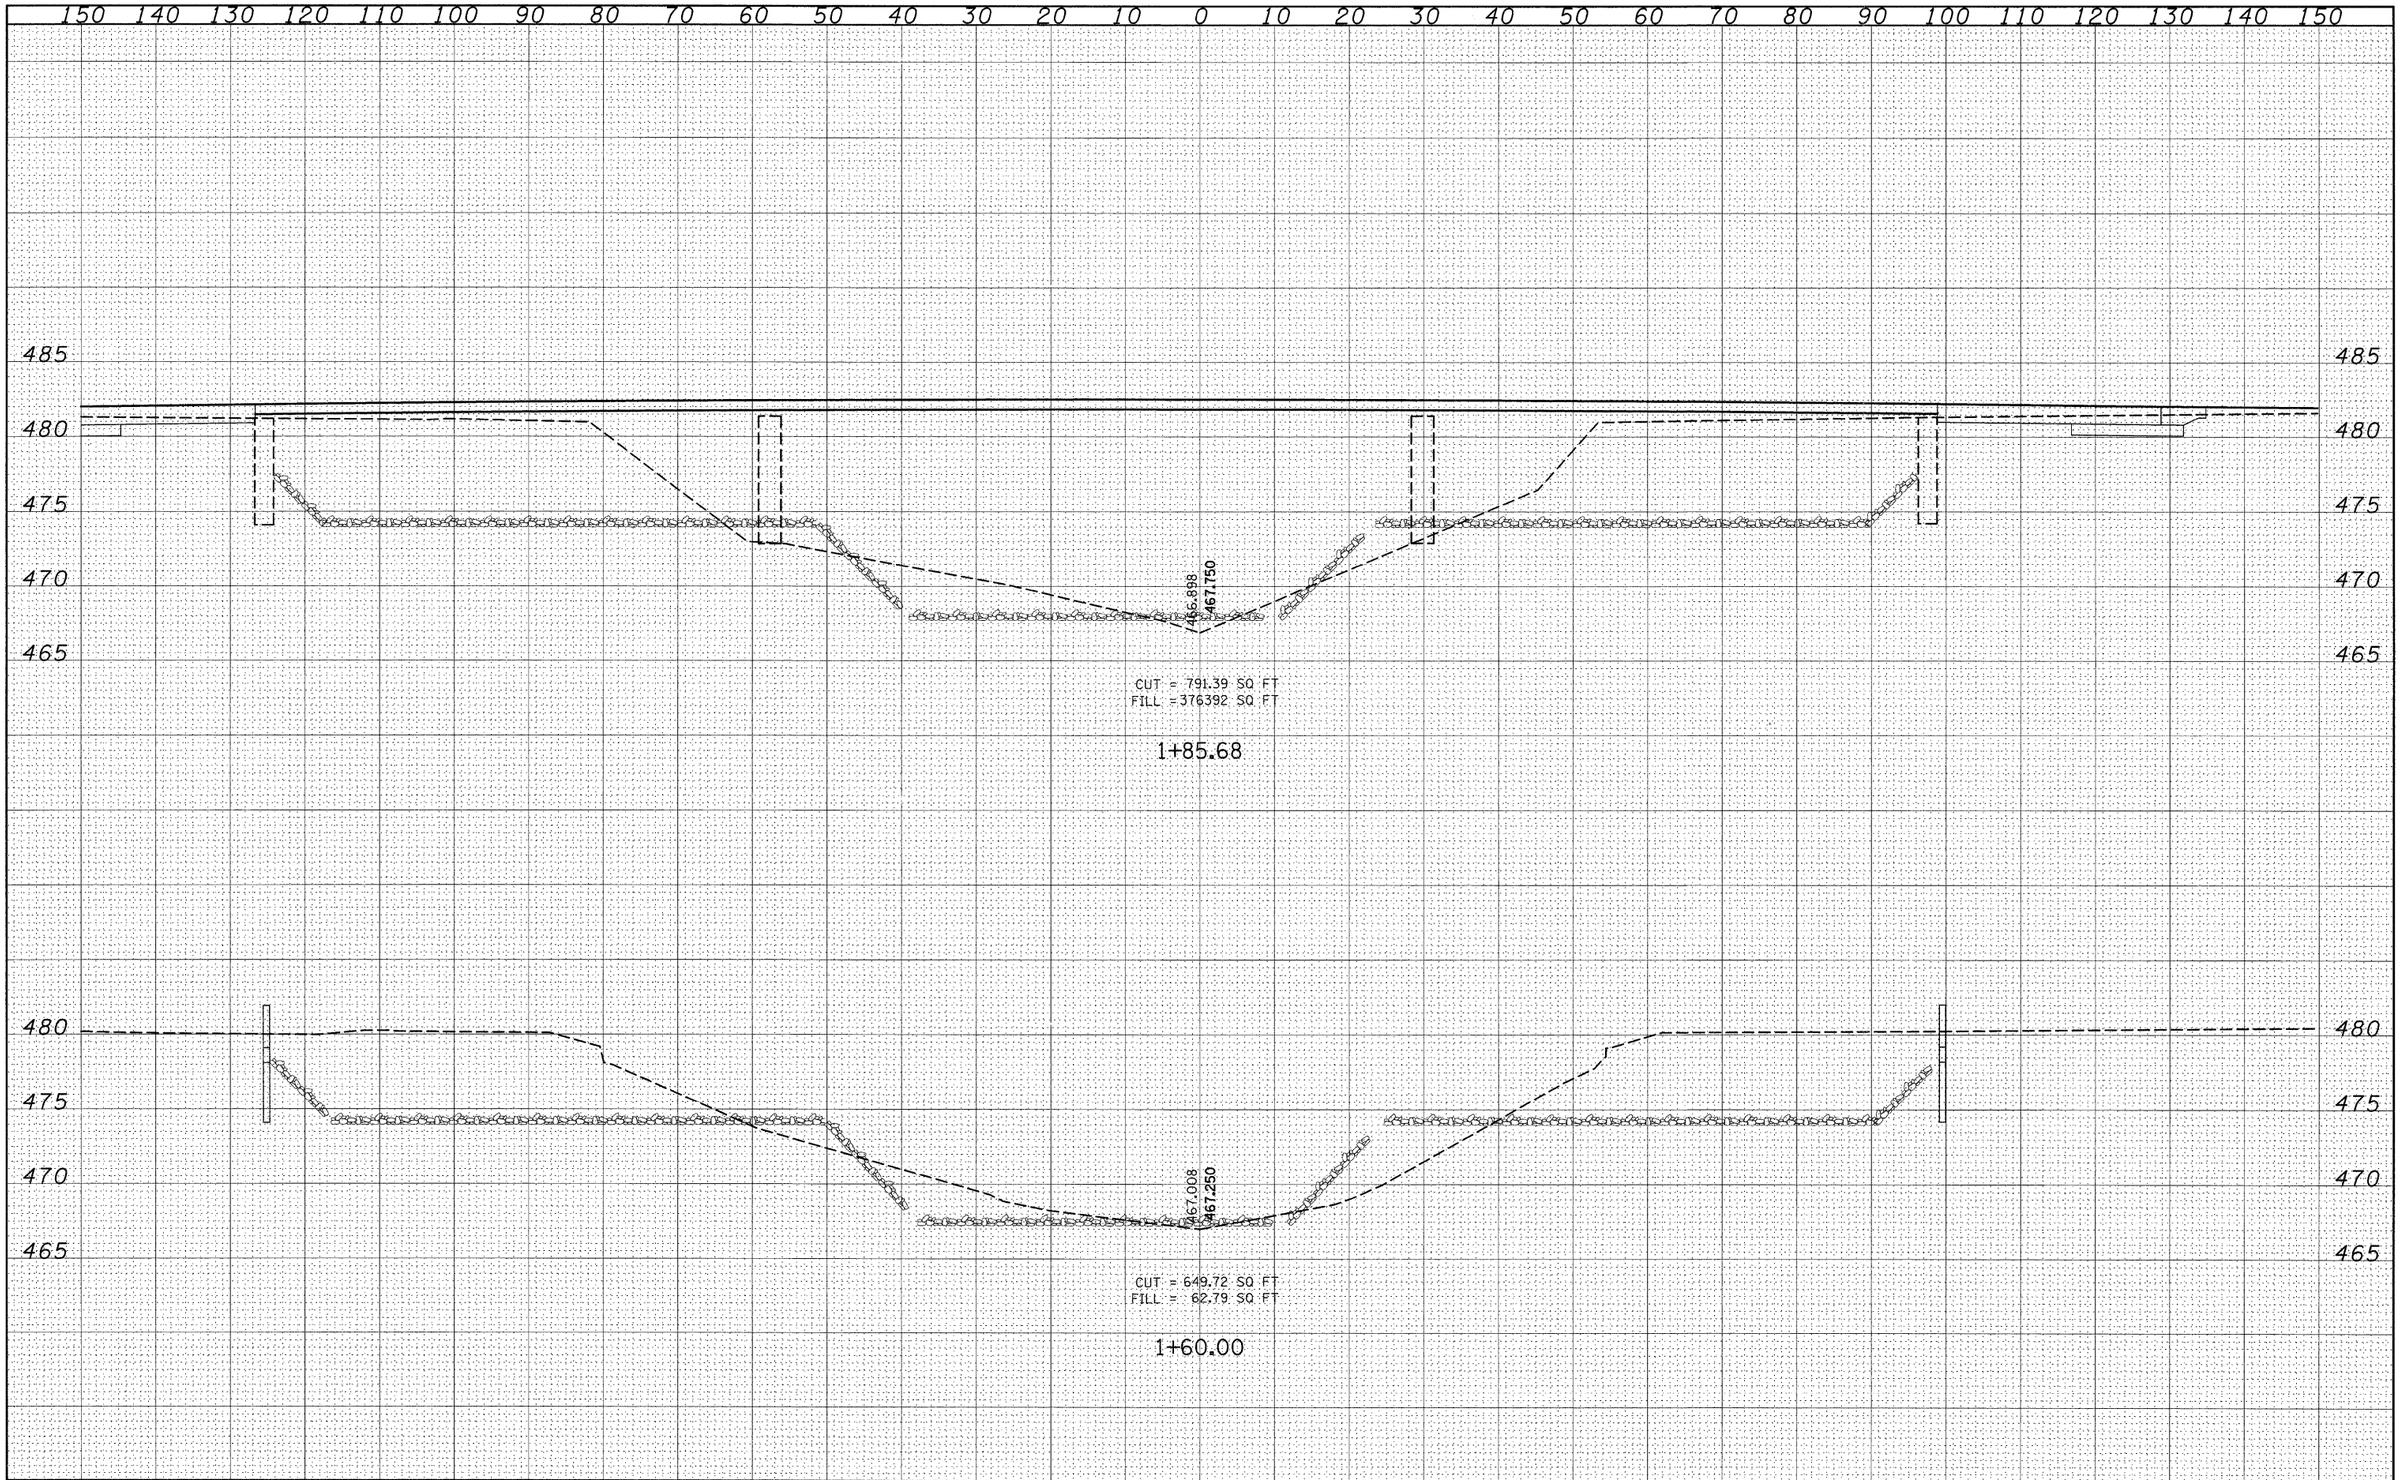

FINAL SURVEY	BY	DATE
SURVEYED		
PLOTTED		
TEMPLATE		
AREAS		
AREAS CHECKED		
NOTE BOOK NO.		

ORIGINAL SURVEY	BY	DATE
SURVEYED		
PLOTTED		
TEMPLATE		
AREAS		
AREAS CHECKED		
NOTE BOOK NO.		

FILE NAME = $FILEL$	USER NAME = $USER$	DESIGNED -	REVISED -
		DRAWN -	REVISED -
	PLOT SCALE = $SCALE$	CHECKED -	REVISED -
	PLOT DATE = $DATE$	DATE -	REVISED -

STATE OF ILLINOIS
DEPARTMENT OF TRANSPORTATION

CHANNEL CROSS SECTIONS

SCALE: 20 | SHEET NO. 2 OF 4 SHEETS | STA. 1+60.00 TO STA. 1+85.68

F.A.P. RTE.	SECTION	COUNTY	TOTAL SHEETS	SHEET NO.
322	25BR-1	MARION	63	61

CONTRACT NO. 76A83

ILLINOIS FED. AID PROJECT