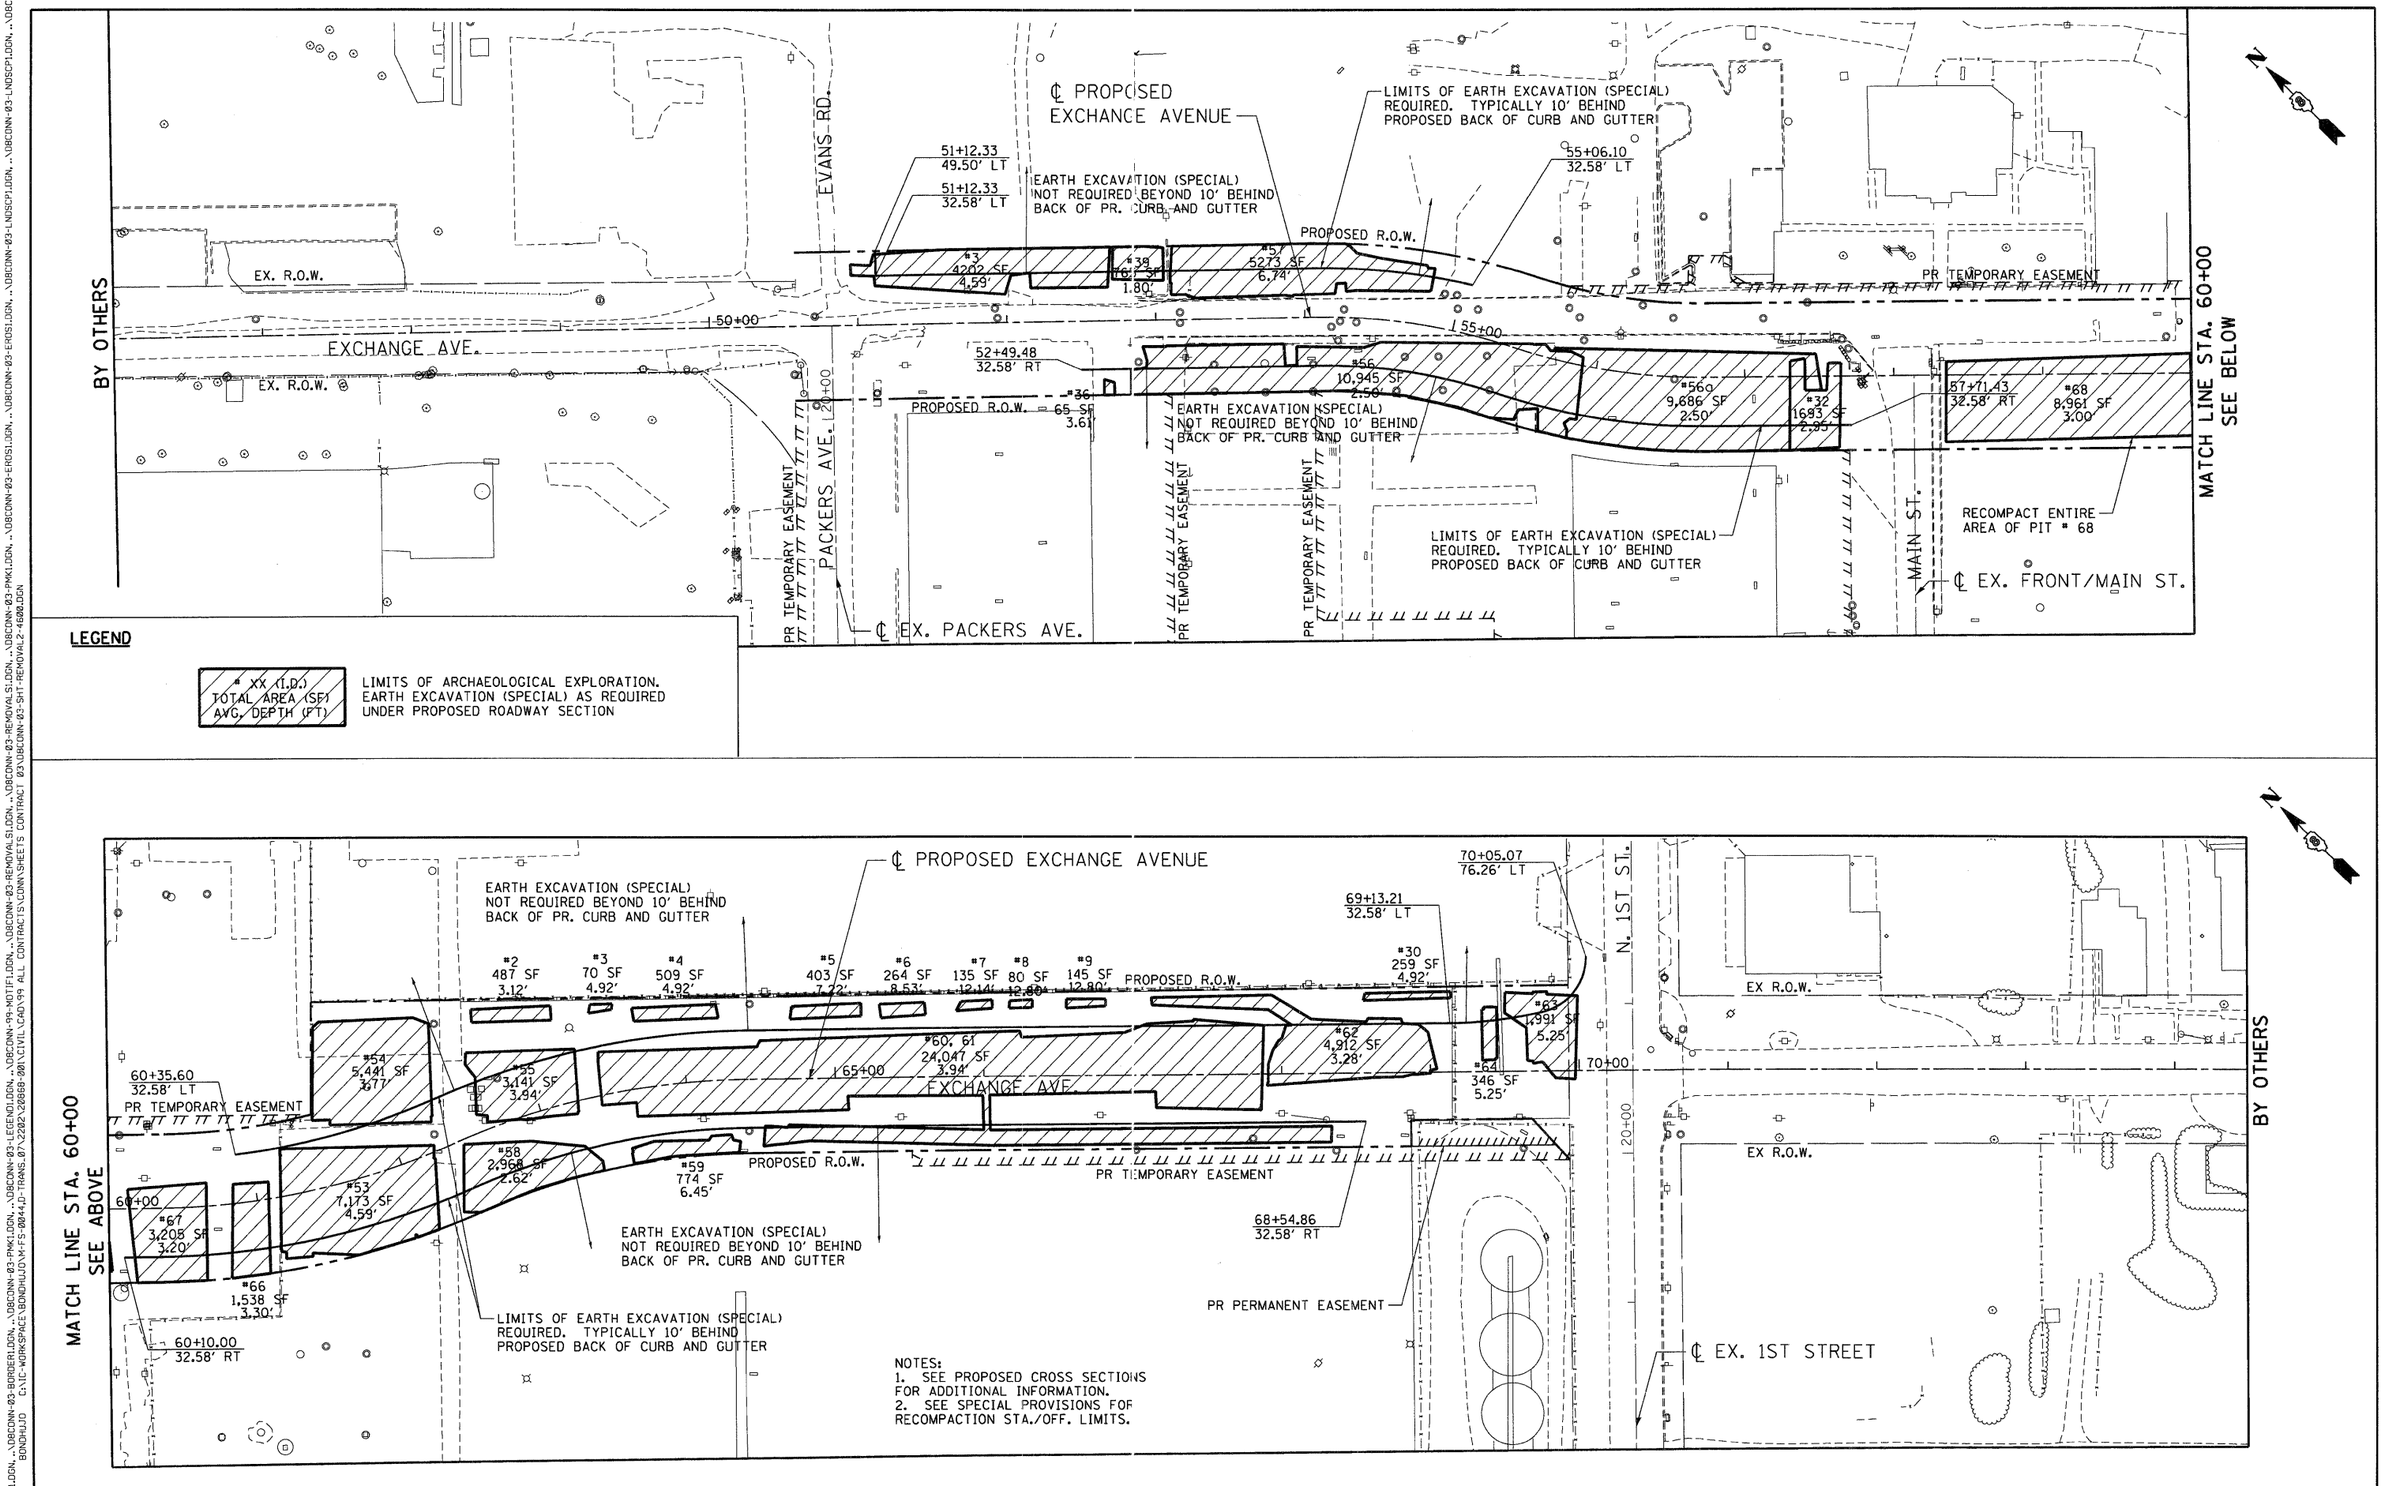

FILE NAME = $FILEL$	USER NAME = $USER$	DESIGNED - JB	REVISED -
		DRAWN - JB	REVISED -
	PLOT SCALE = $SCALE$	CHECKED - ACL	REVISED -
TENG & ASSOCIATES, INC. ENGINEERS/ARCHITECTS/PLANNERS CHICAGO, ILLINOIS	PLOT DATE = $DATE$	DATE - 10/09/09	REVISED -

STATE OF ILLINOIS
DEPARTMENT OF TRANSPORTATION
I-70 CONNECTION

EARTH EXCAVATION (SPECIAL) PLANS
EXCHANGE AVE

SCALE: 1"=50' | SHEET NO. OF SHEETS | STA. | TO STA.

F.A.P. RTE.	SECTION	COUNTY	TOTAL SHEETS	SHEET NO.
9153	82-1K	ST. CLAIR	107	24
		CONTRACT NO. 76C40		
FED. ROAD DIST. NO.	ILLINOIS	FED. AID PROJECT		

\\DBCONN-03-REMOVAL5.DGN, \\DBCONN-03-BORDER.DGN, \\DBCONN-03-PMKL.DGN, \\DBCONN-03-LEGEND.DGN, \\DBCONN-99-MOTIF1.DGN, \\DBCONN-03-REMOVAL.DGN, \\DBCONN-03-REMOVAL4.DGN, \\DBCONN-03-REMOVAL5.DGN, \\DBCONN-03-PMKL.DGN, \\DBCONN-03-EROS1.DGN, \\DBCONN-03-EROS1.DGN, \\DBCONN-03-LNDSCP1.DGN, \\DBCONN-03-LNDSCP1.DGN, \\DBCONN-03-LNDSCP2.DGN, \\DBCONN-99-MOTIF1.DGN, \\DBCONN-03-REMOVAL.DGN, \\DBCONN-03-REMOVAL5.DGN, \\DBCONN-99-MOTIF1.DGN, \\DBCONN-03-SHT-REMOVAL2-4600.DGN
12-28-2009, 1:06:14 BONDHLJO C:\TC-WORKSPACE\BONDHLJO\M-F5-90844.0-TRANS_87-22021.2686B-00\CIVIL\C40\99 ALL CONTRACTS\CONNSHEETS CONTRACT 03\DBCONN-03-SHT-REMOVAL2-4600.DGN