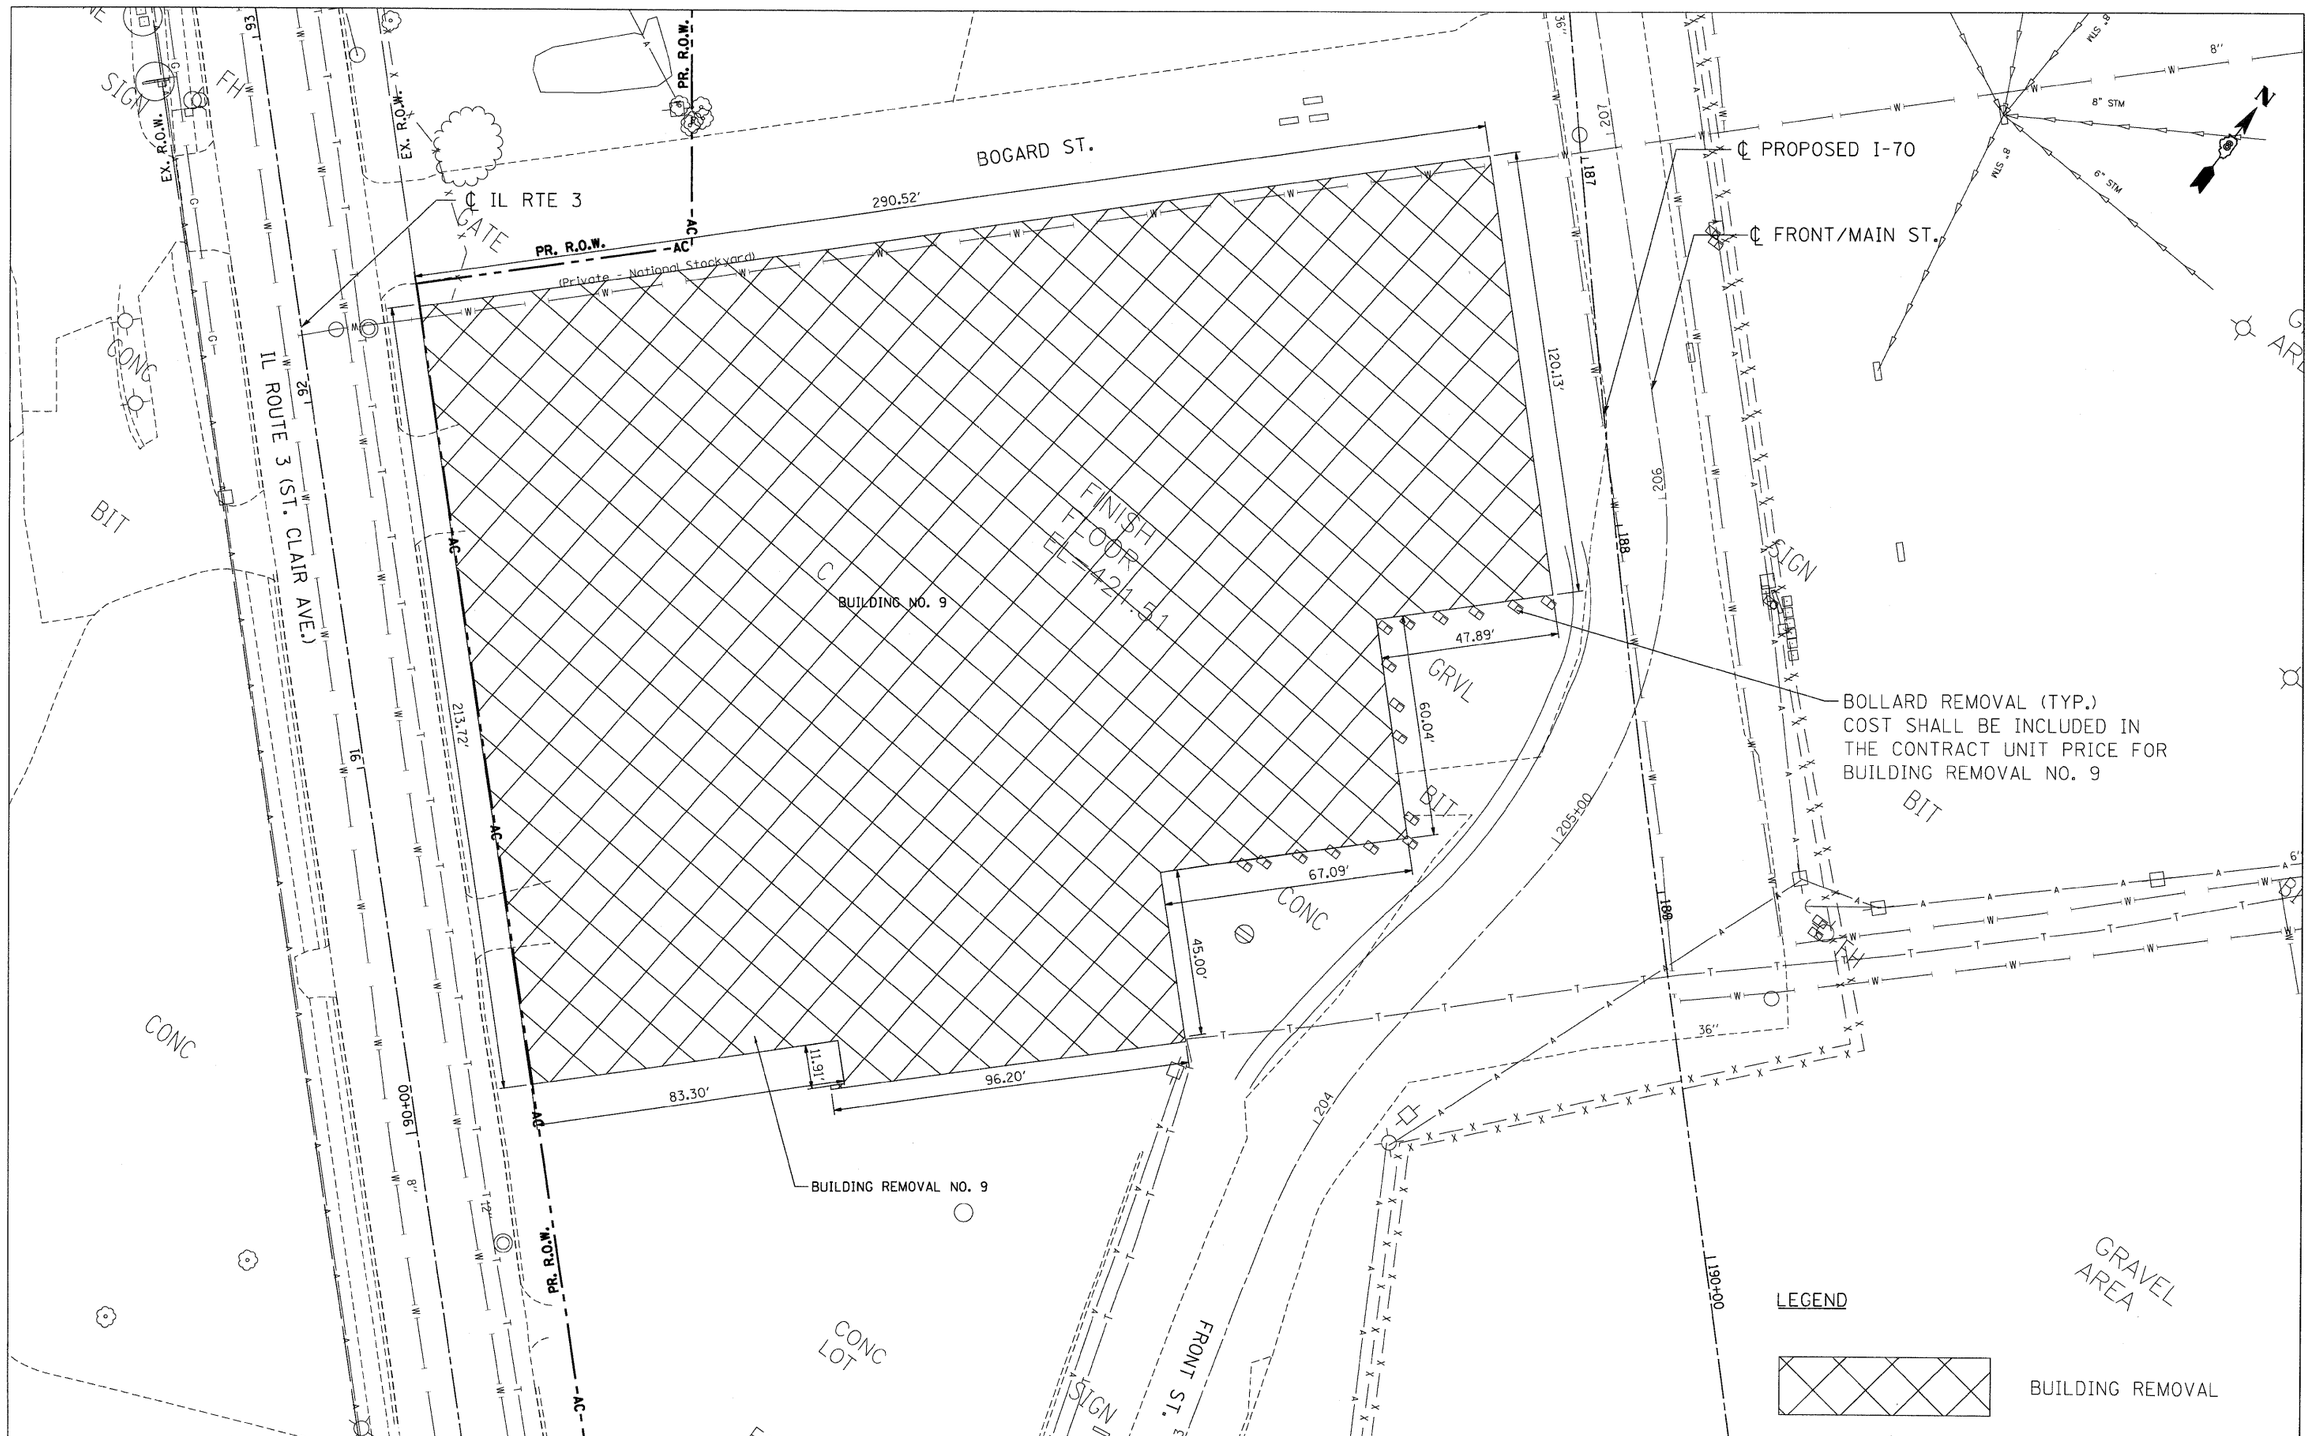

FILE NAME = $FILEL$	USER NAME = $USER$	DESIGNED - JB	REVISED -
		DRAWN - JB	REVISED -
TENG TENG & ASSOCIATES, INC. ENGINEERS/ARCHITECTS/PLANNERS CHICAGO, ILLINOIS	PLOT SCALE = $SCALE$	CHECKED - ACL	REVISED -
	PLOT DATE = $DATE$	DATE - 10/09/09	REVISED -

STATE OF ILLINOIS
DEPARTMENT OF TRANSPORTATION
I-70 CONNECTION

BUILDING DEMOLITION PLAN
BUILDING NO. 9

SCALE: 1"=20' | SHEET NO. OF SHEETS | STA. TO STA.

F.A.P. RTE.	SECTION	COUNTY	TOTAL SHEETS	SHEET NO.
9153	82-1K	ST. CLAIR	107	79
		CONTRACT NO. 76C40		
FED. ROAD DIST. NO.	ILLINOIS	FED. AID PROJECT		

..\DBCONN-99-MOTIF1.DGN, ..\DBCONN-03-BORDER1.DGN, ..\DBCONN-03-TOPO1.DGN, ..\DBCONN-03-UTIL2.DGN, ..\DBCONN-03-REMOVALS1.DGN, ..\DBCONN-99-ROW2.DGN, ..\DBCONN-99-ALIGNMENT3.DGN
10-14-2009, 16:19:02 BONDHUJO C:\IC-WORKSPACE\BONDHUJO\M-FS-0044,D-TRANS.07\2202\20868-001\CIVIL\CAD\99 ALL CONTRACTS\CONN\SHEETS CONTRACT 03\DBCONN-03-SHT-REMOVAL1.DGN