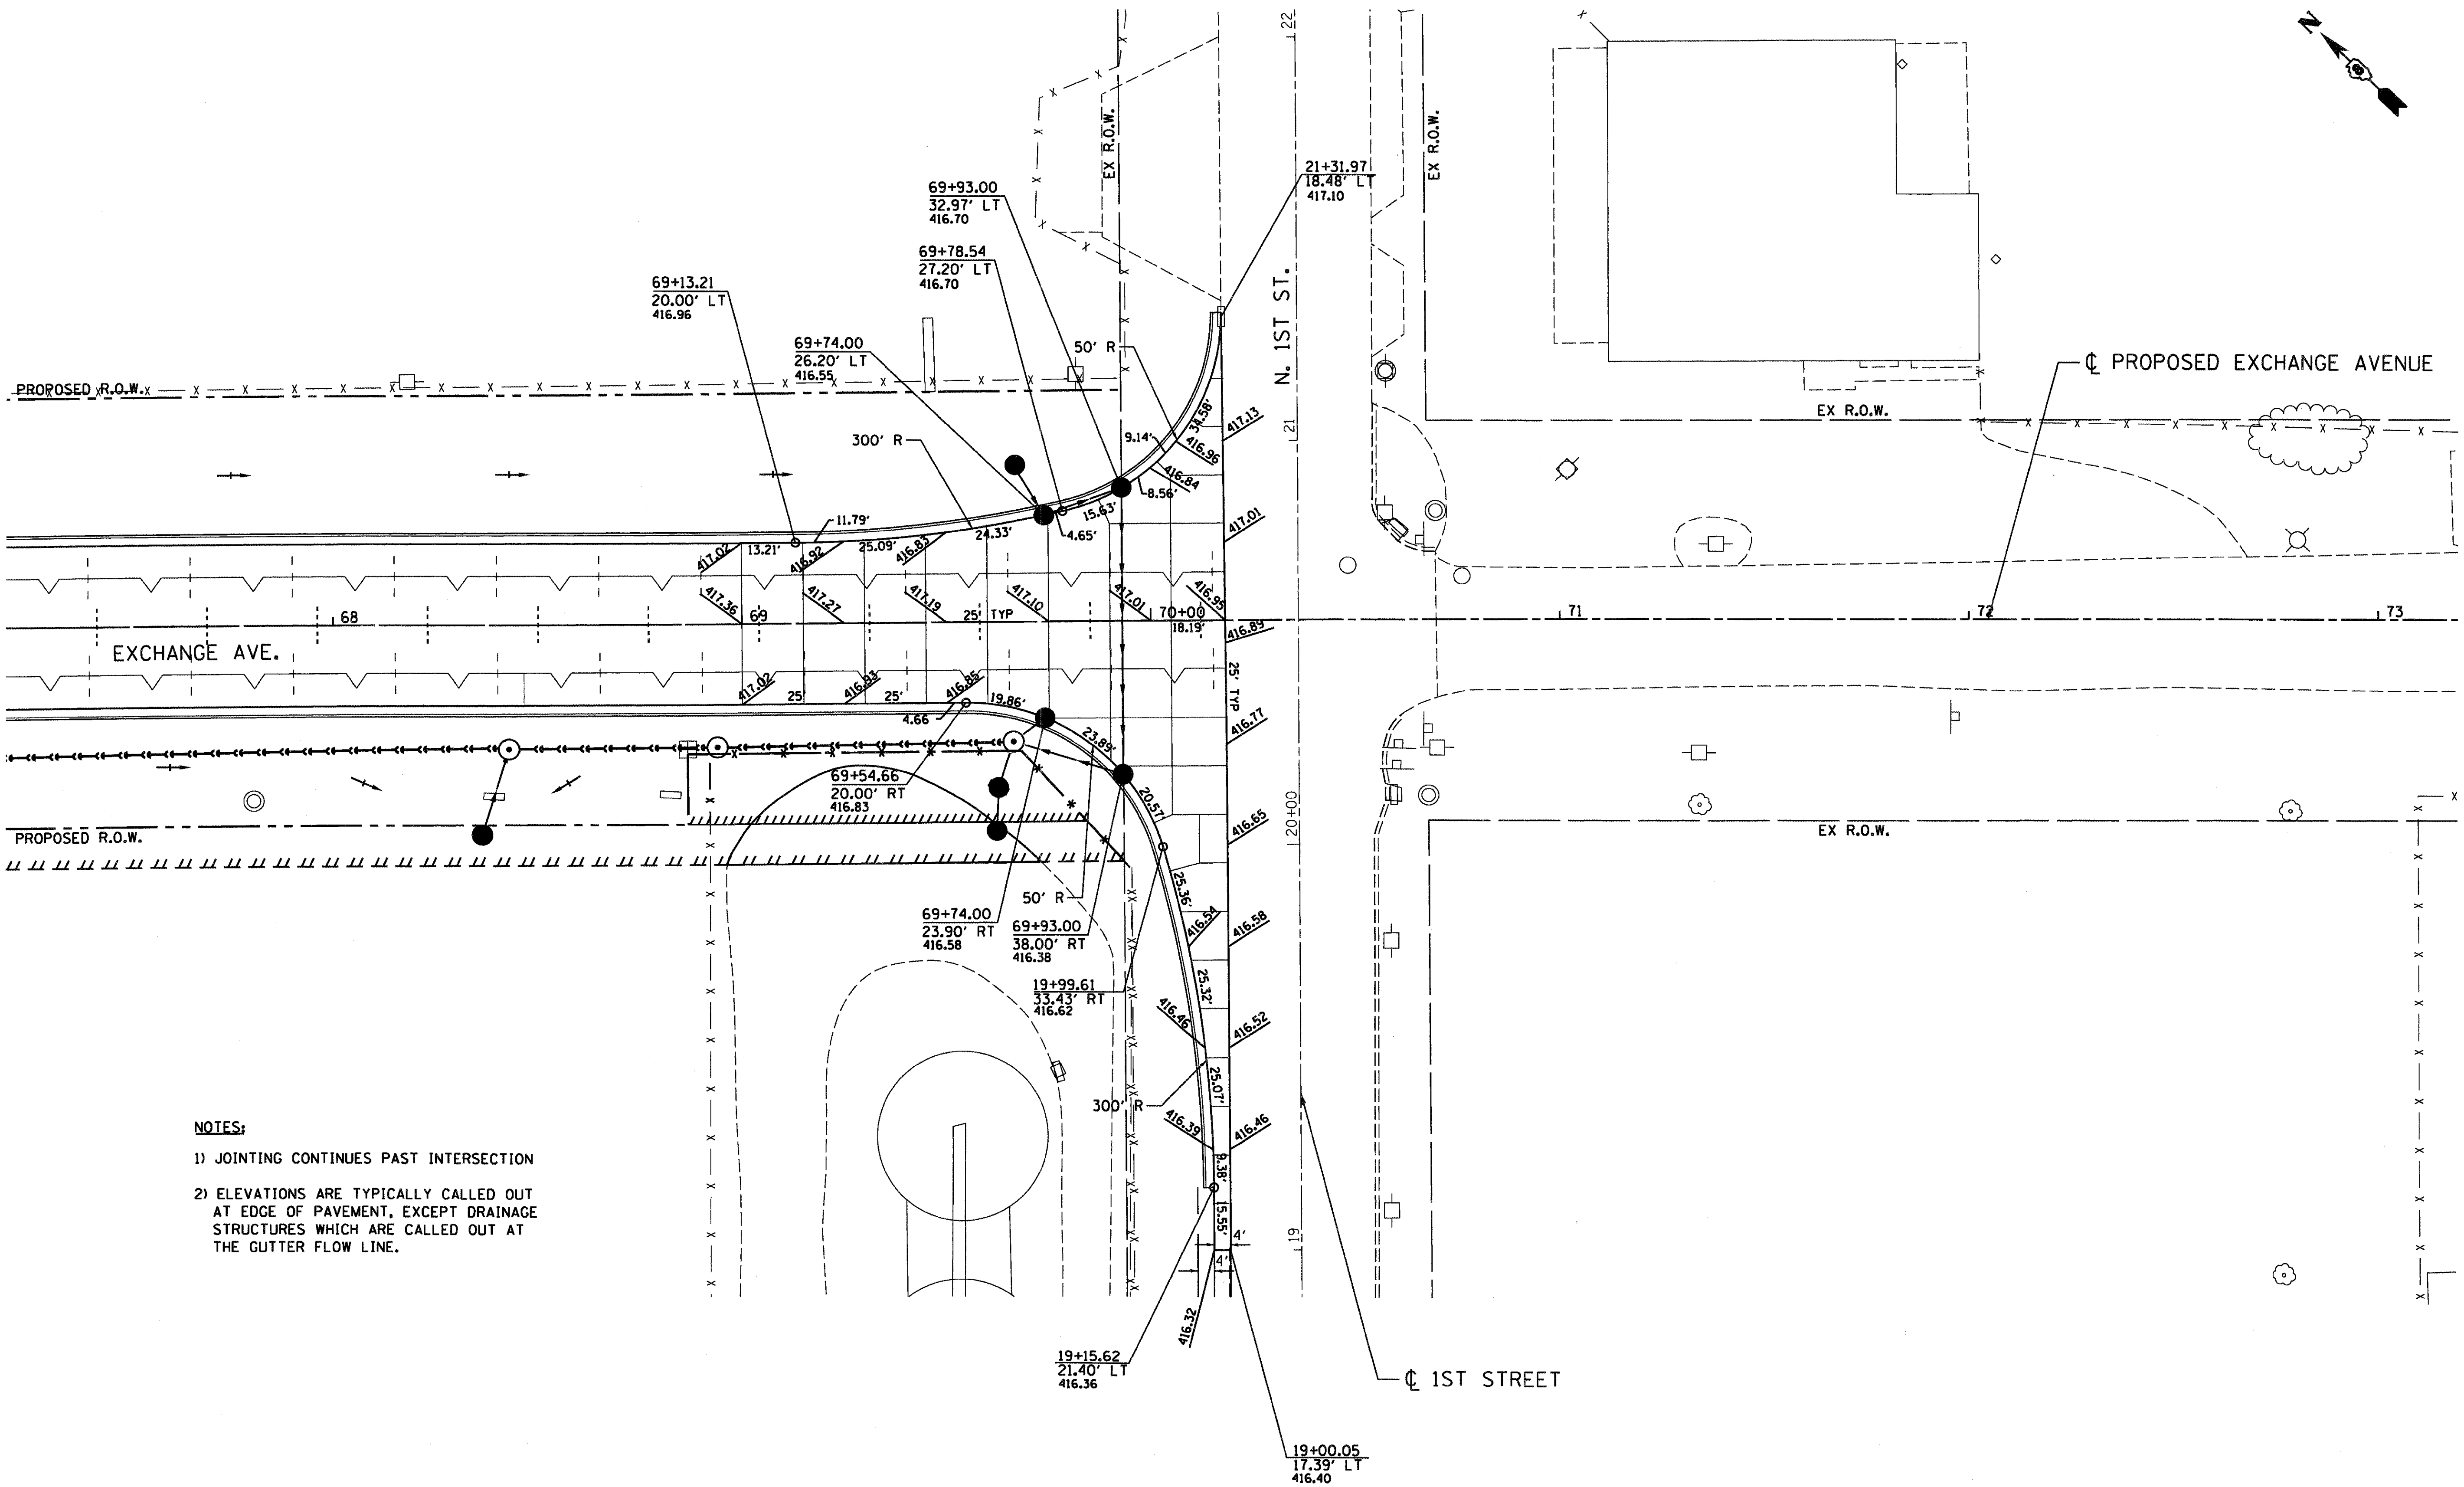

NOTES:

1) JOINTING CONTINUES PAST INTERSECTION

2) ELEVATIONS ARE TYPICALLY CALLED OUT AT EDGE OF PAVEMENT, EXCEPT DRAINAGE STRUCTURES WHICH ARE CALLED OUT AT THE GUTTER FLOW LINE.

FILE NAME = $FILEL$	USER NAME = $USER$	DESIGNED - AAB	REVISED -
ABNA ENGINEERING INC. PROFESSIONAL ENGINEERS EAST ST. LOUIS, ILLINOIS — ABNA engineering		DRAWN - MNR	REVISED -
	PLOT SCALE = $SCALE$	CHECKED - DPD	REVISED -
	PLOT DATE = $DATE$	DATE - 10/09/09	REVISED -

STATE OF ILLINOIS
DEPARTMENT OF TRANSPORTATION
I-70 CONNECTION

INTERSECTION DETAILS
EXCHANGE AVE./1ST STREET

SCALE: 1"=20' | SHEET NO. OF SHEETS | STA. TO STA.

F.A.P. RTE.	SECTION	COUNTY	TOTAL SHEETS	SHEET NO.
9153	82-1K	ST. CLAIR	107	81
		CONTRACT NO. 76C40		
FED. ROAD DIST. NO.	ILLINOIS	FED. AID PROJECT		

$$$ref_list_name$$$ $$$date_time$$$ $$user$$ $$$$$$$$$$$$$$$$$$$dgn_name$$$$$$$$$$$$$$$$$$$

\D8Conn-03-SHT-intersect1-2.dgn 10/14/2009 3:39:49 PM