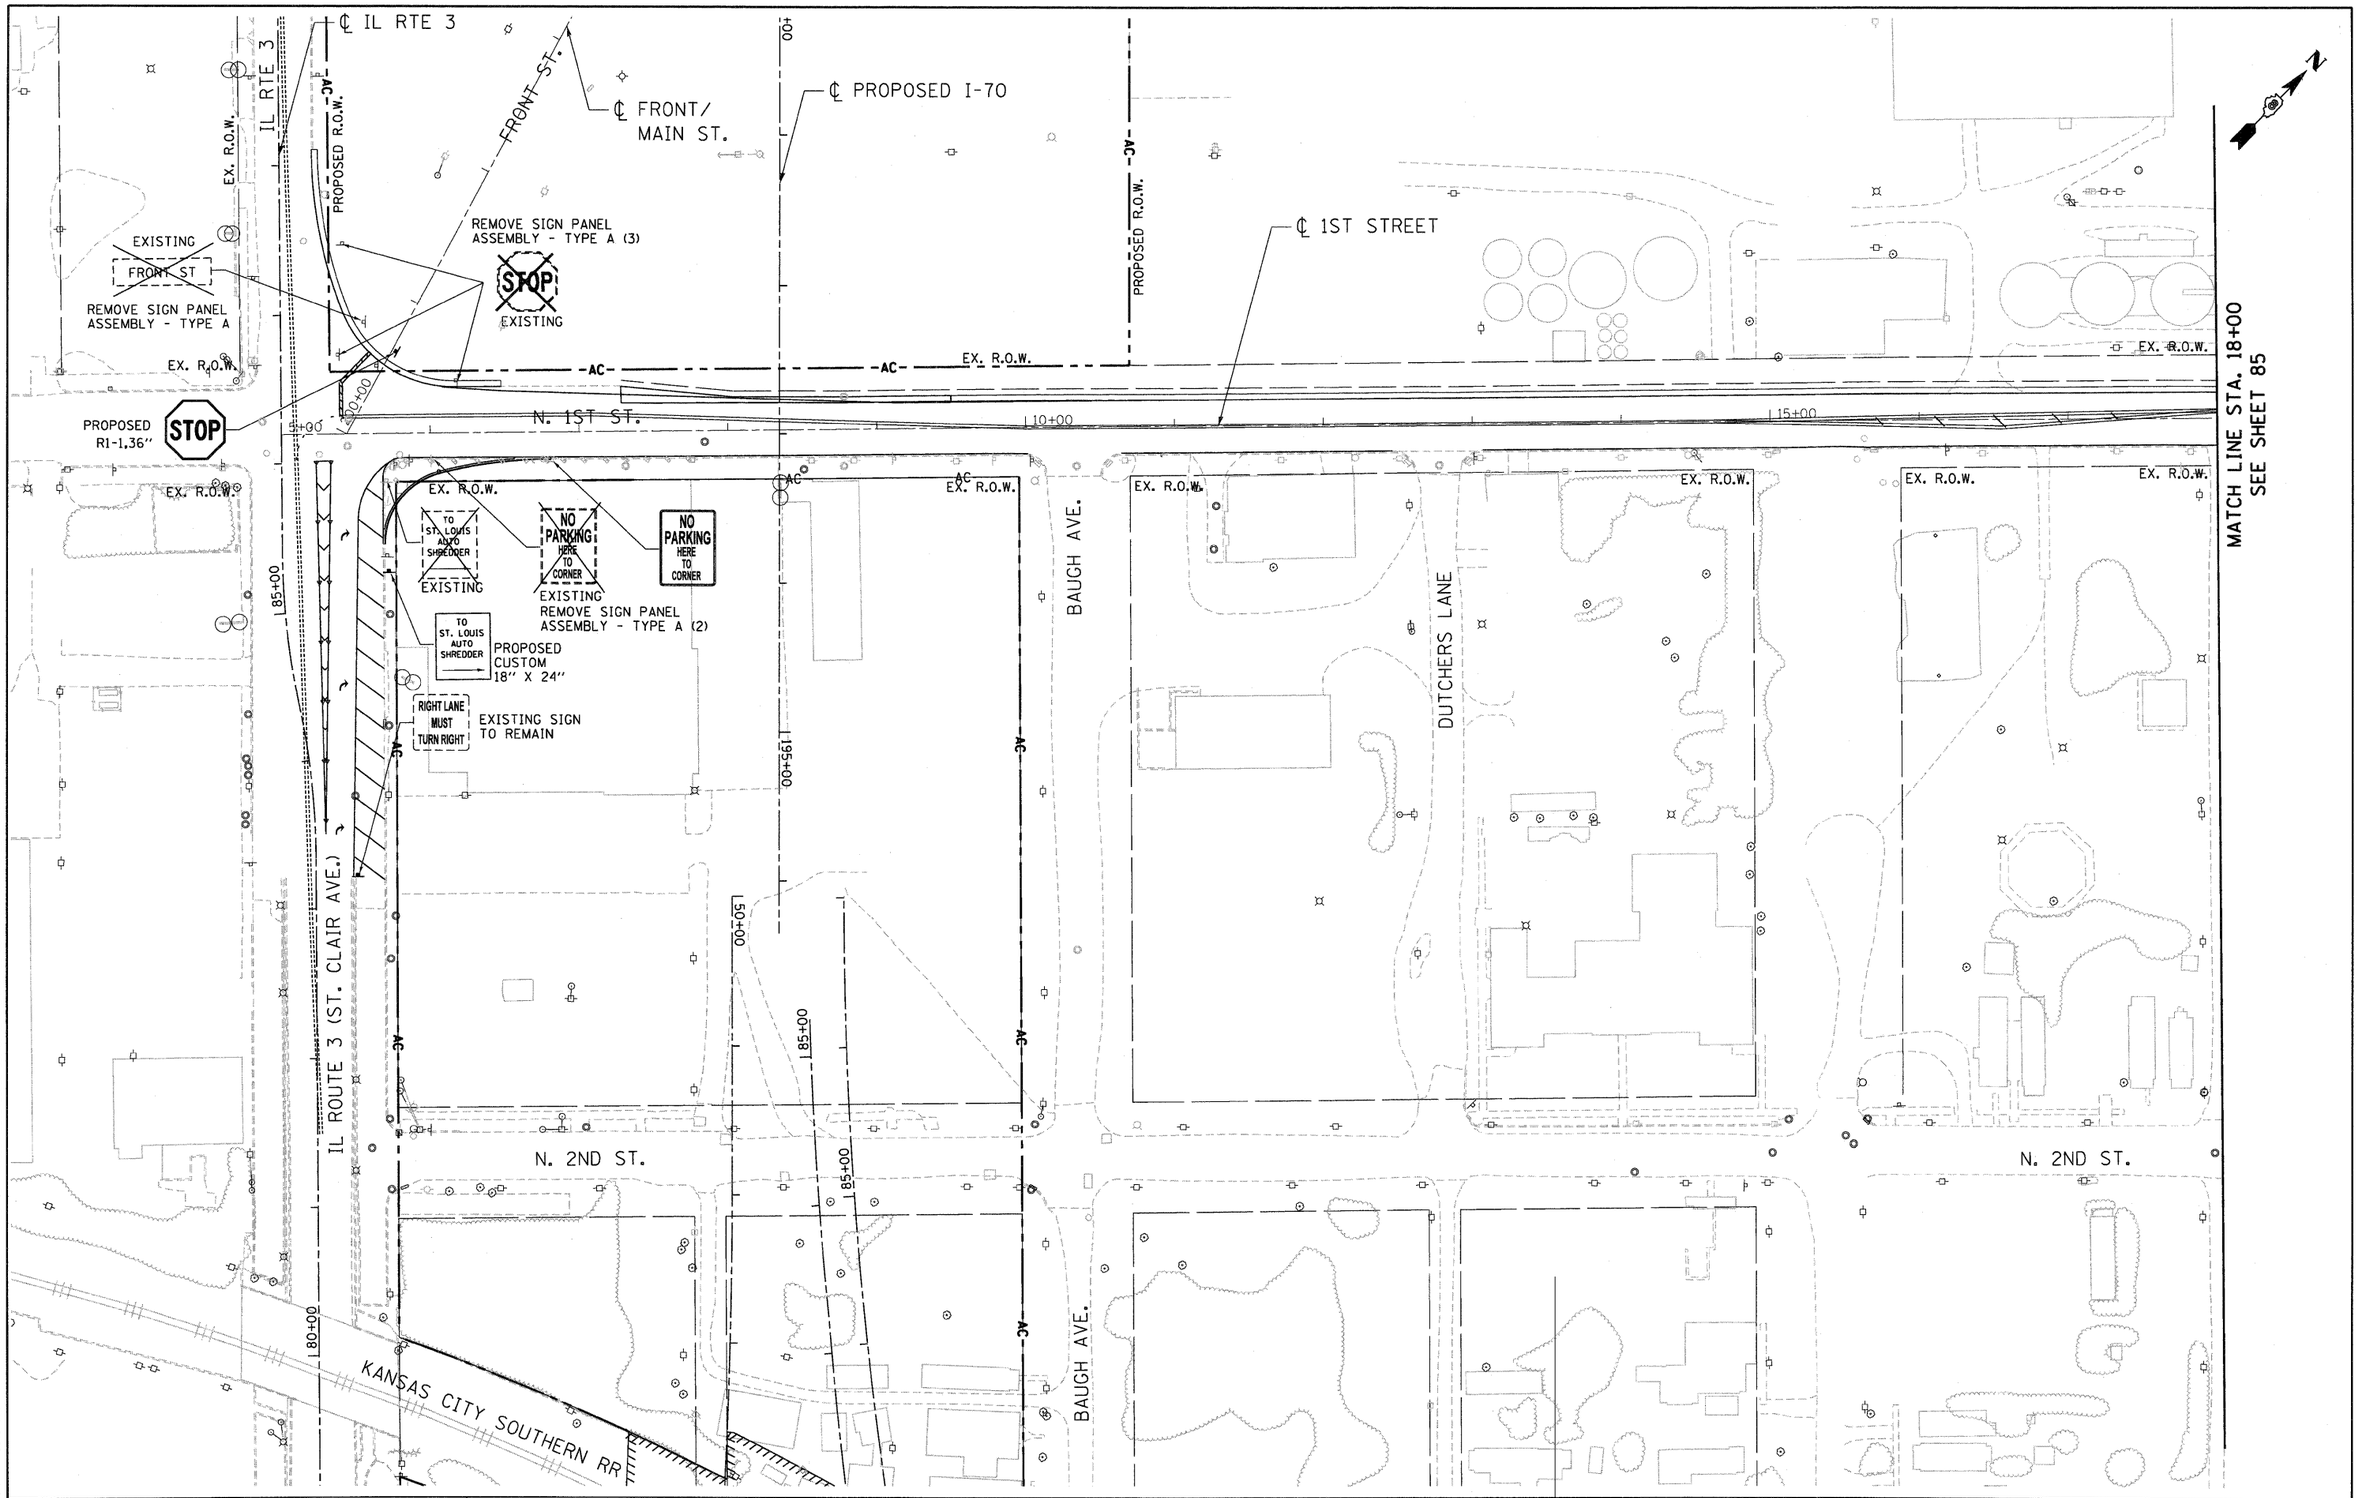

FILE NAME = $FILE1$	USER NAME = $USER$	DESIGNED - JB	REVISED -
		DRAWN - JB	REVISED -
TENG & ASSOCIATES, INC. ENGINEERS/ARCHITECTS/PLANNERS CHICAGO, ILLINOIS	PLOT SCALE = $SCALE$	CHECKED - ACL	REVISED -
	PLOT DATE = $DATE$	DATE - 10/09/09	REVISED -

STATE OF ILLINOIS
DEPARTMENT OF TRANSPORTATION
I-70 CONNECTION

PROPOSED SIGNING PLANS
1ST STREET /FRONT STREET

SCALE: 1"=50' | SHEET NO. OF SHEETS | STA. | TO STA.

F.A.P. RTE.	SECTION	COUNTY	TOTAL SHEETS	SHEET NO.
9153	82-1K	ST. CLAIR	107	86
		CONTRACT NO. 76C40		
FED. ROAD DIST. NO.	ILLINOIS	FED. AID PROJECT		

..\OBCONN-99-MOTIF.DGN, ..\OBCONN-03-PMK1.DGN, ..\OBCONN-03-LEGEND1.DGN, ..\OBCONN-03-LAYOUT1.DGN, ..\OBCONN-03-EROS1.DGN, ..\OBCONN-03-LNDSCPI.DGN,
10-28-2009, 16:49:44 BONDHUJO C:\IC-WORKSPACE\BONDHUJO\H-FS-0044_D-TRANS_07\2202\20169-02I\CIVIL\CADD\99 ALL CONTRACTS\CONN\SHEETS CONTRACT 03\OBCONN-03-SHT-SIGNS1-9002.DGN