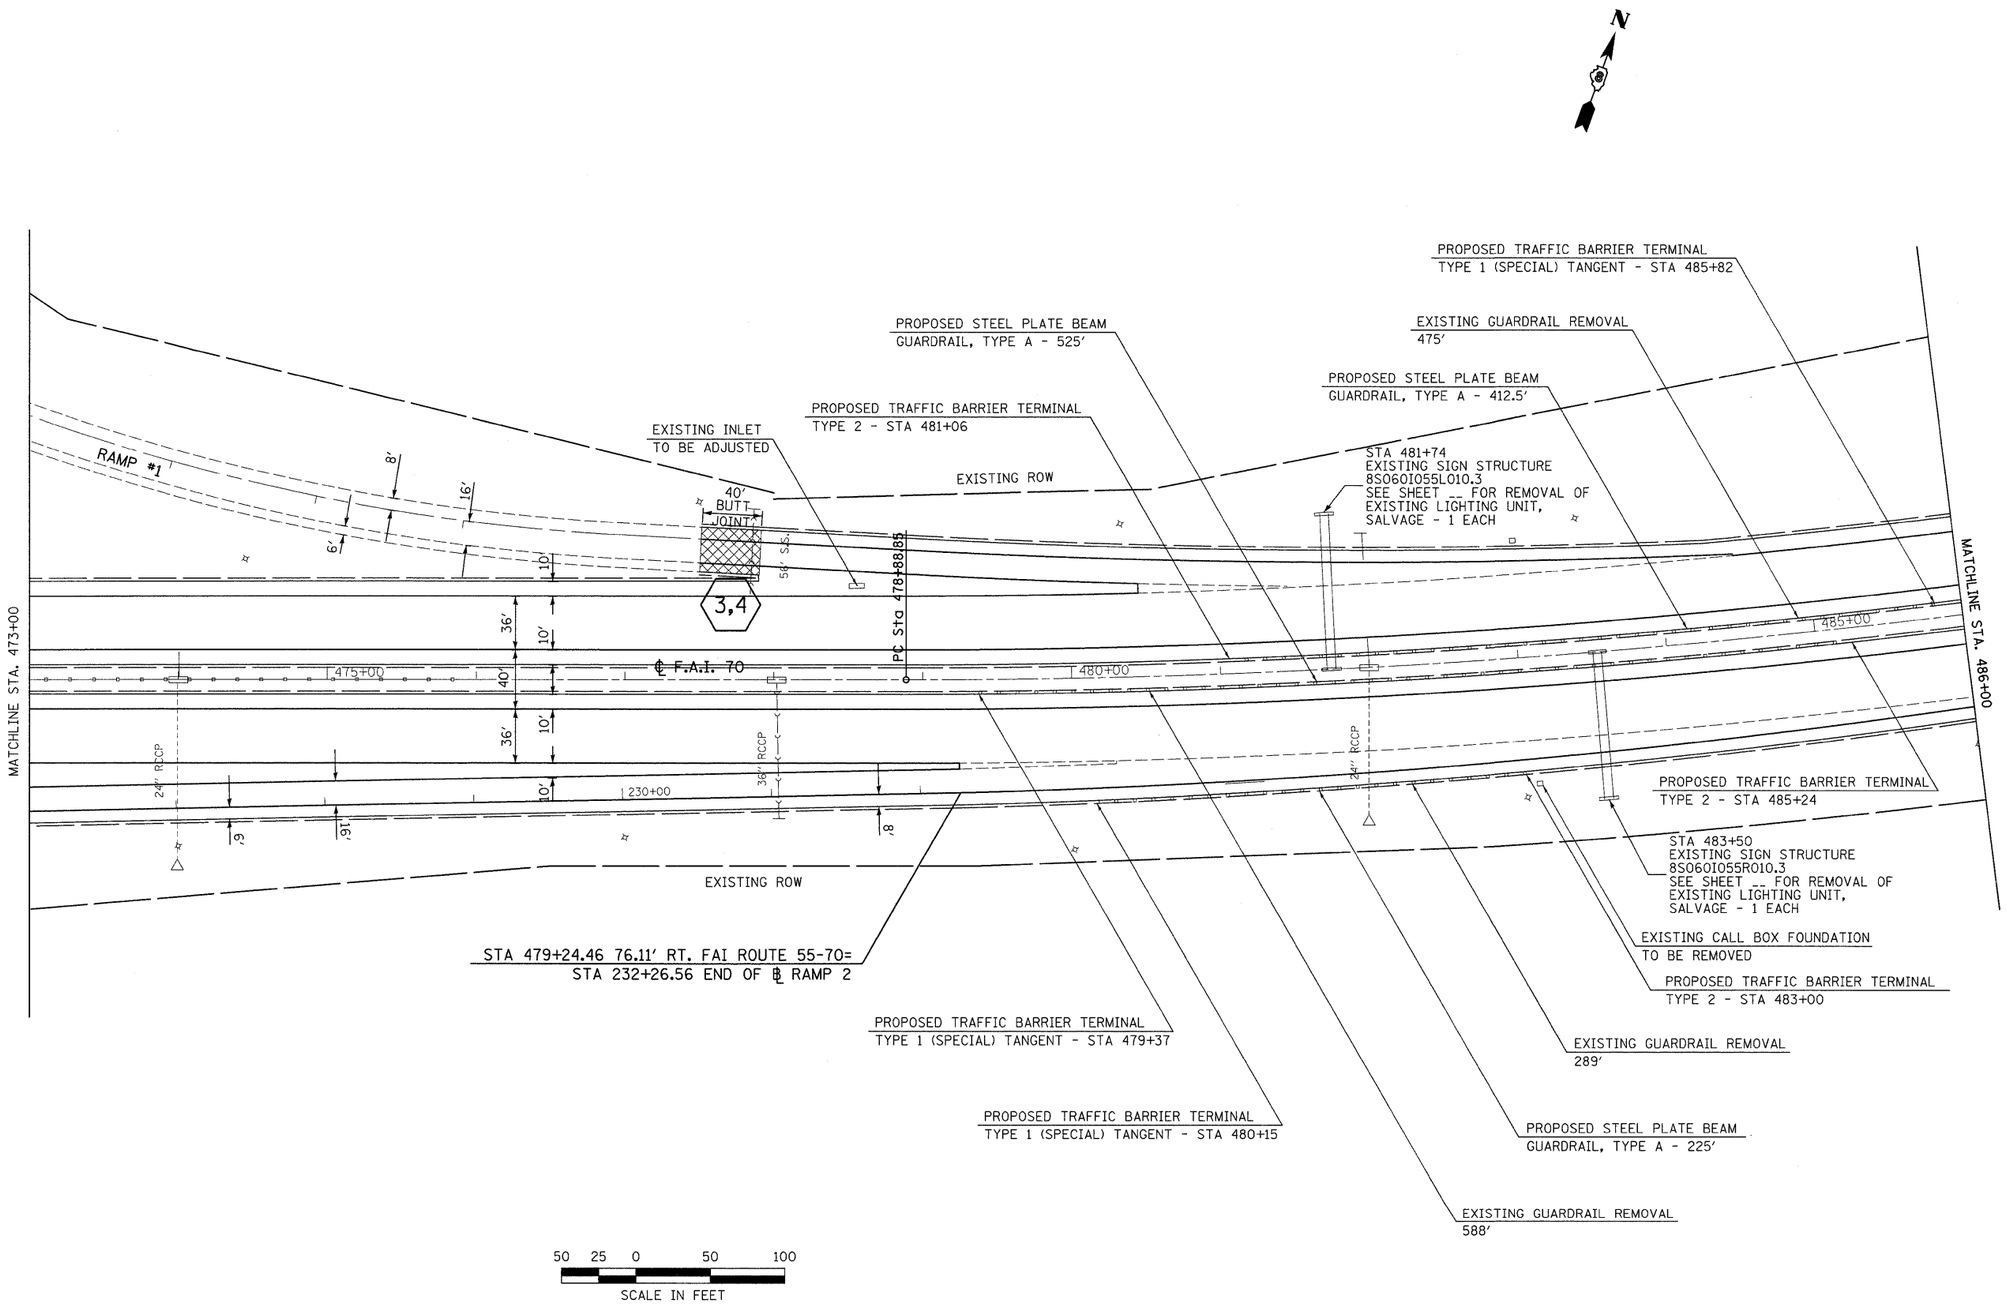

LAST SAVED = 9/11/2009
PEN TABLE = VBLbl
PLOT DRIVER = TR-Xerox6204-To-Filepltr

FILE NAME = u:\08090\work_order_3\cad\t_plans\D876256-Sht-Plan-28.dgn	USER NAME = sdonahue	DESIGNED -	REVISED -	STATE OF ILLINOIS DEPARTMENT OF TRANSPORTATION	HORNER & SHIFRIN, INC. ENGINEERS	PLAN	F.A.I. RTE.	SECTION	COUNTY	TOTAL SHEETS	SHEET NO.
		DRAWN -	REVISED -				70	60-(5,6,7)RS, 60-(6,7)BR	MADISON	185	32
	PLOT SCALE = 50.0023 ' / IN.	CHECKED -	REVISED -						CONTRACT NO. 76C56		
	PLOT DATE = 9/16/2009 8:52:02 PM	DATE -	REVISED -		SCALE: 1" = 50'	SHEET NO. 8 OF 16 SHEETS	STA. 473+00 TO STA. 486+00	FED. ROAD DIST. NO.	ILLINOIS	FED. AID PROJECT	