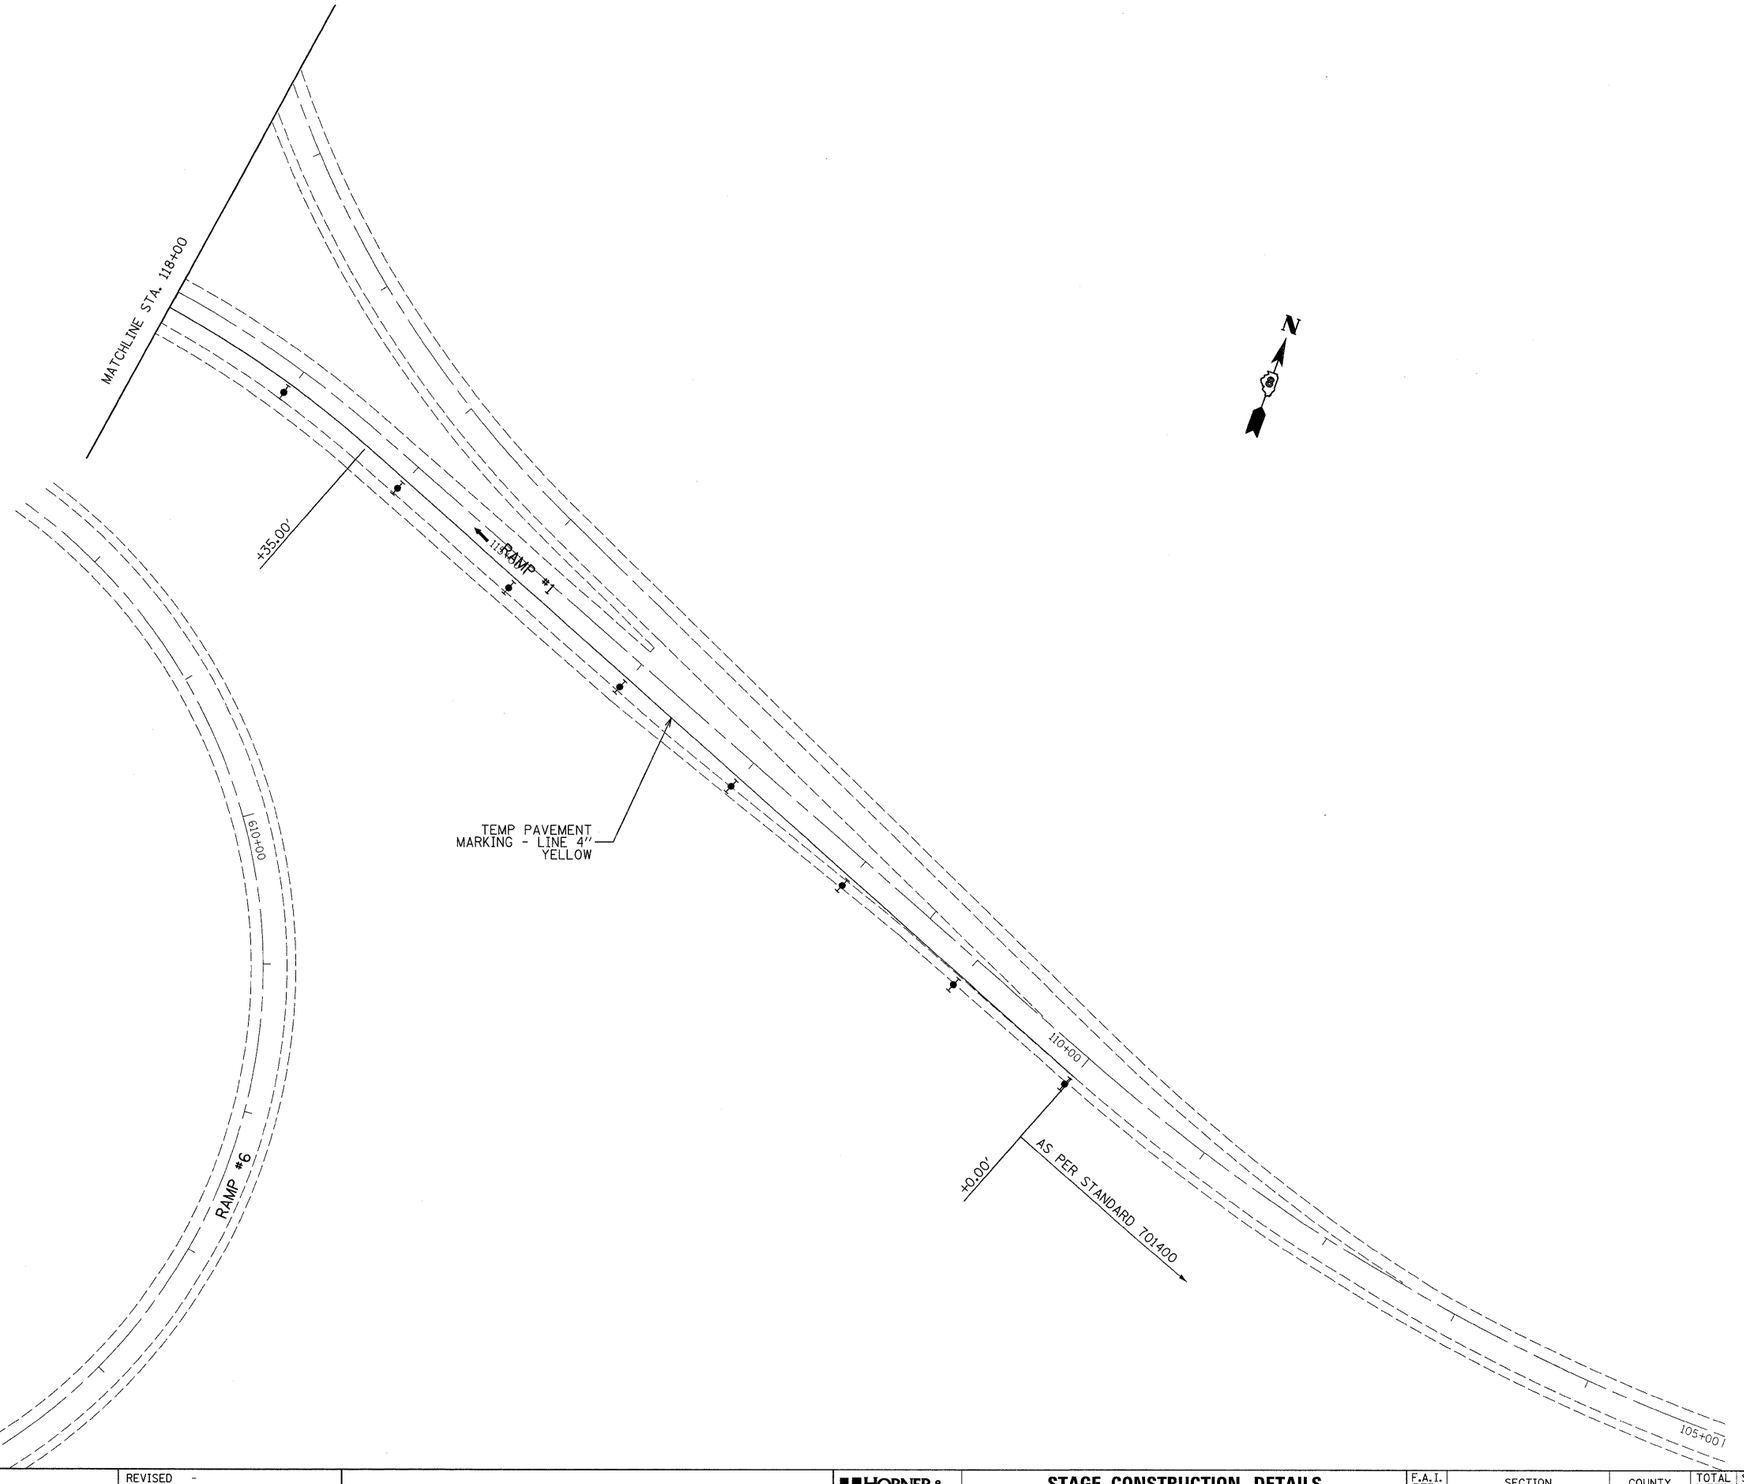

ARROW BOARD

SIGN

DIRECTION INDICATOR BARRICADE WITH STEADY BURN MONODIRECTIONAL LIGHT

TYPE II BARRICADE, DRUM, OR VERTICAL BARRICADE WITH STEADY BURN MONODIRECTIONAL LIGHT

IMPACT ATTENUATOR

LAST SAVED = 9/11/2009
PEN TABLE = V8.tbl
PLOT DRIVER = TR:Xerox6204-To-File.plt

FILE NAME = ::\08090\work_order_3\cad\ts_plans\D876056-Sht-Staging-I-255Ramps-StageI-06.dgn	USER NAME = sdonahue	DESIGNED -	REVISED -
		DRAWN -	REVISED -
	PLOT SCALE = 50.0023 ' / IN.	CHECKED -	REVISED -
	PLOT DATE = 9/16/2009 8:52:45 PM	DATE -	REVISED -

STATE OF ILLINOIS
DEPARTMENT OF TRANSPORTATION

HORNER & SHIFRIN, INC. ENGINEERS

STAGE CONSTRUCTION DETAILS

I-255 RAMP STRUCTURES OVER I-55/70
STAGE I

SCALE: 1" = 50' | SHEET NO. 6 OF 6 SHEETS | STA. 458+00 TO STA. 473+00

F.A.I. RTE.	SECTION	COUNTY	TOTAL SHEETS	SHEET NO.
70	60-(5,6,7)RS, 60-(6,7)BR	MADISON	185	54
		CONTRACT NO. 76C56		
FED. ROAD DIST. NO.	ILLINOIS	FED. AID PROJECT		