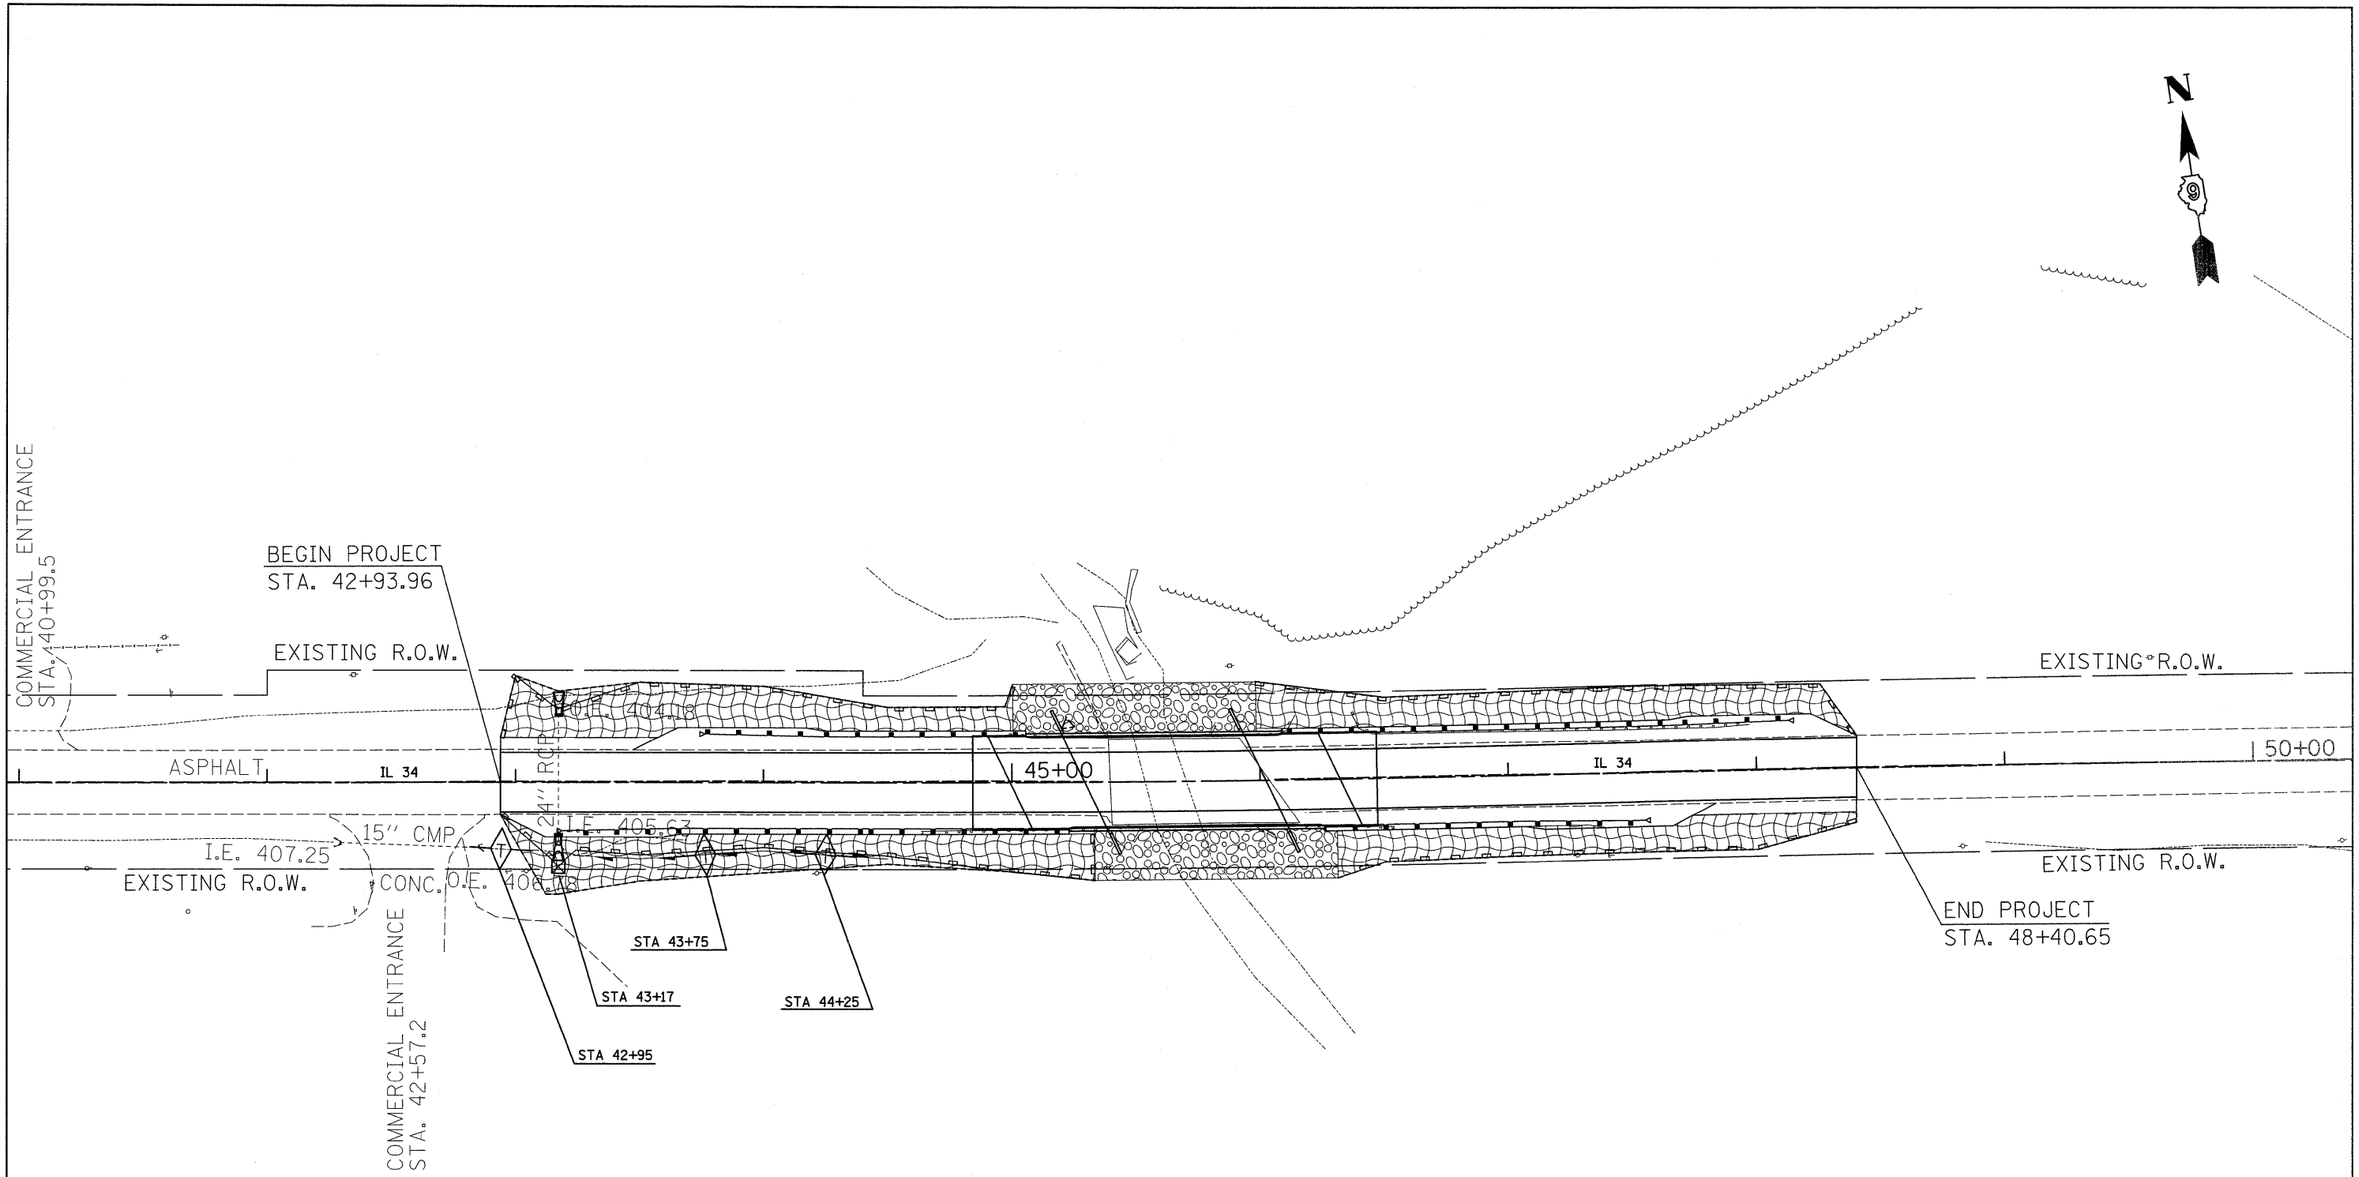

SCALE: 1" = 30'

FILE NAME = $FILCL$	USER NAME = $USER$	DESIGNED -	REVISED -
		DRAWN -	REVISED -
	PLOT SCALE = $SCALE$	CHECKED -	REVISED -
	PLOT DATE = $DATE$	DATE -	REVISED -

STATE OF ILLINOIS
DEPARTMENT OF TRANSPORTATION

EROSION CONTROL PLAN
IL 34 OVER UNNAMED STREAM

SCALE: 1"=30' | SHEET NO. OF SHEETS | STA. 42+71.71 TO STA. 49+36.91

F.A.P RTE.	SECTION	COUNTY	TOTAL SHEETS	SHEET NO.
869	101B-1	FRANKLIN	40	13
		CONTRACT NO. 78086		
FED. ROAD DIST. NO.	ILLINOIS	FED. AID PROJECT		