85478

FAU RTE.	SECTION	COUNTY	TOTAL SHEETS	SHEET NO.
5031	04-00344-00-TL	WINNEBAGO	28	5
	ILLINOIS	CONTRACT NO.		85478

BENCHMARK:

BM #3 - SET RAILROAD SPIKE IN SOUTH FACE OF UTILITY POWER POLE LOCATED ON THE NORTH SIDE OF RALSTON ROAD, APPROXIMATELY 650' WEST OF THE INTERSECTION OF RALSTON ROAD & BLUEBONNET DRIVE

ELEV = 734.27

NOTE:
GASKET IN STORM SEWER WITHIN 10' OF WATER

NOTE:
REMOVE RAISED REFLECTIVE MARKERS BEFORE OVERLAYING

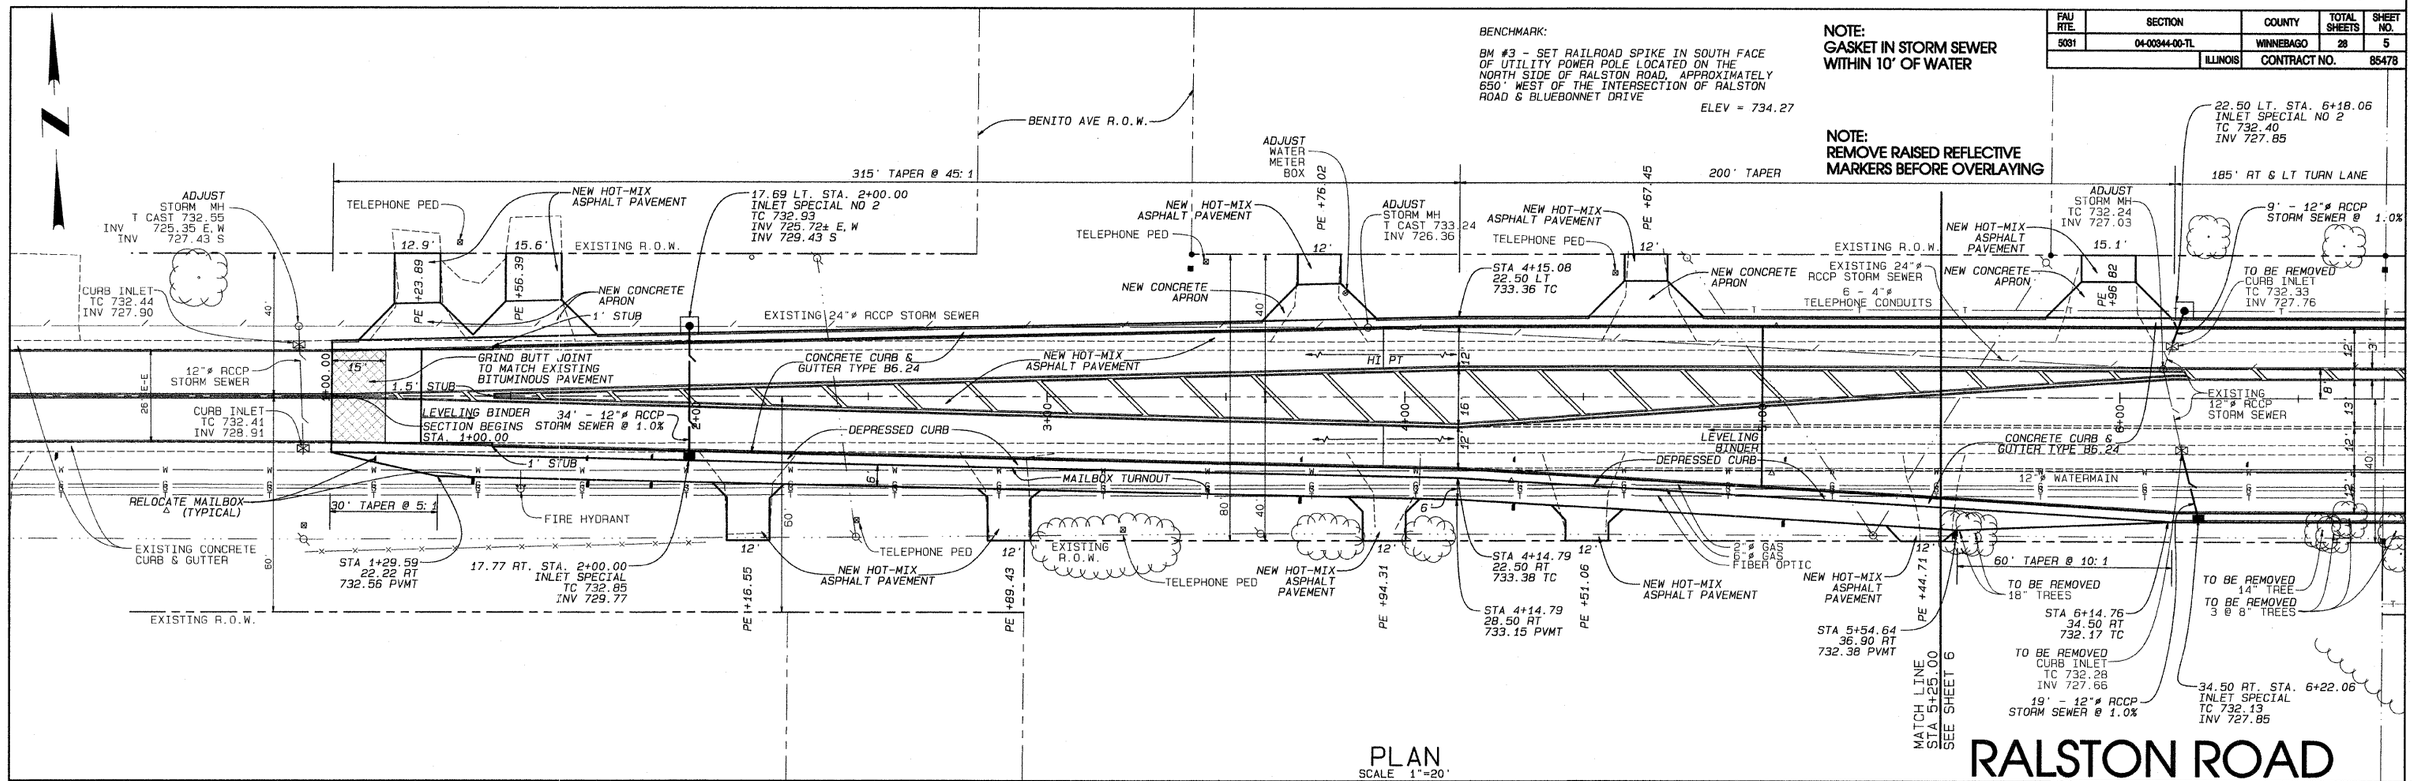

PLAN
SCALE 1"=20'

RALSTON ROAD

PROFILE
SCALES
HORIZONTAL 1" = 20'
VERTICAL 1" = 5'

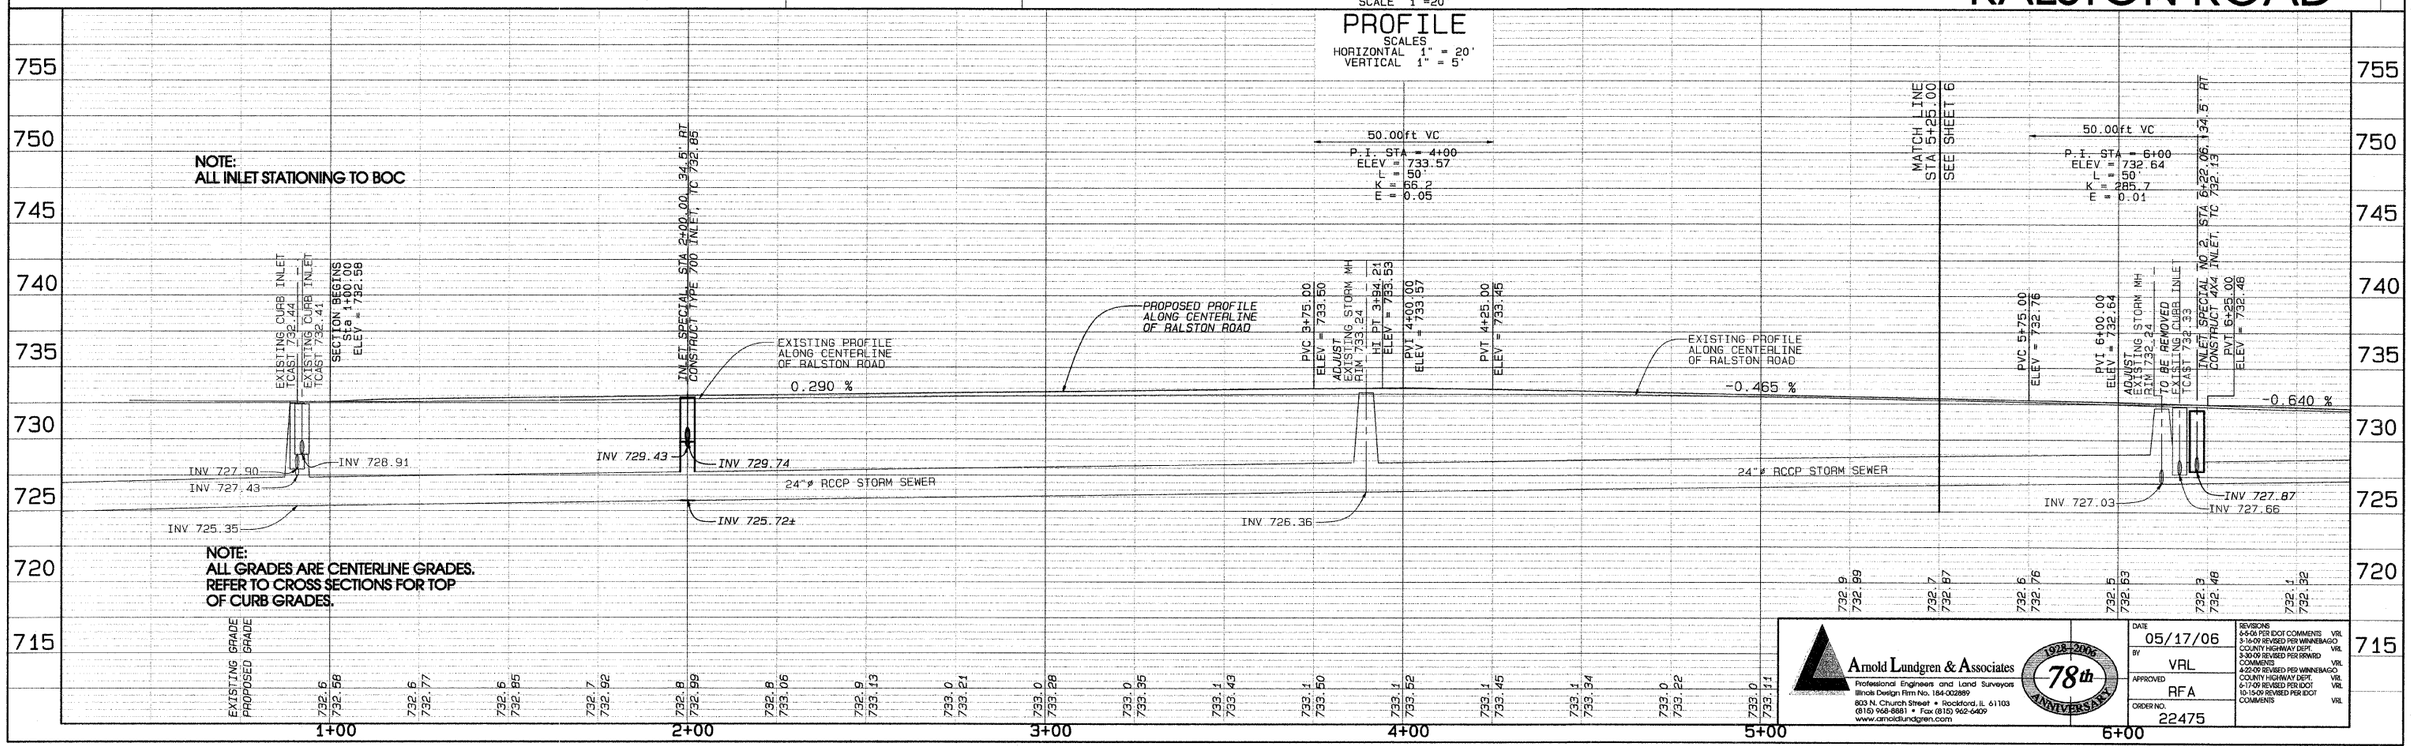

Arnold Lundgren & Associates
Professional Engineers and Land Surveyors
Illinois Design Firm No. 184-002889
803 N. Church Street • Rockford, IL 61103
(815) 968-8881 • Fax (815) 962-0409
www.arnoldlundgren.com

1928-2006 78th ANNIVERSARY

DATE	05/17/06
BY	VRL
APPROVED	RFA
ORDER NO.	22475

REVISIONS
6-5-06 PER IDOT COMMENTS VRL
3-16-09 REVISED PER WINNEBAGO COUNTY HIGHWAY DEPT. VRL
3-30-09 REVISED PER ISWARD COMMENTS VRL
4-22-09 REVISED PER WINNEBAGO COUNTY HIGHWAY DEPT. VRL
6-17-09 REVISED PER IDOT VRL
10-15-09 REVISED PER IDOT COMMENTS VRL