85499

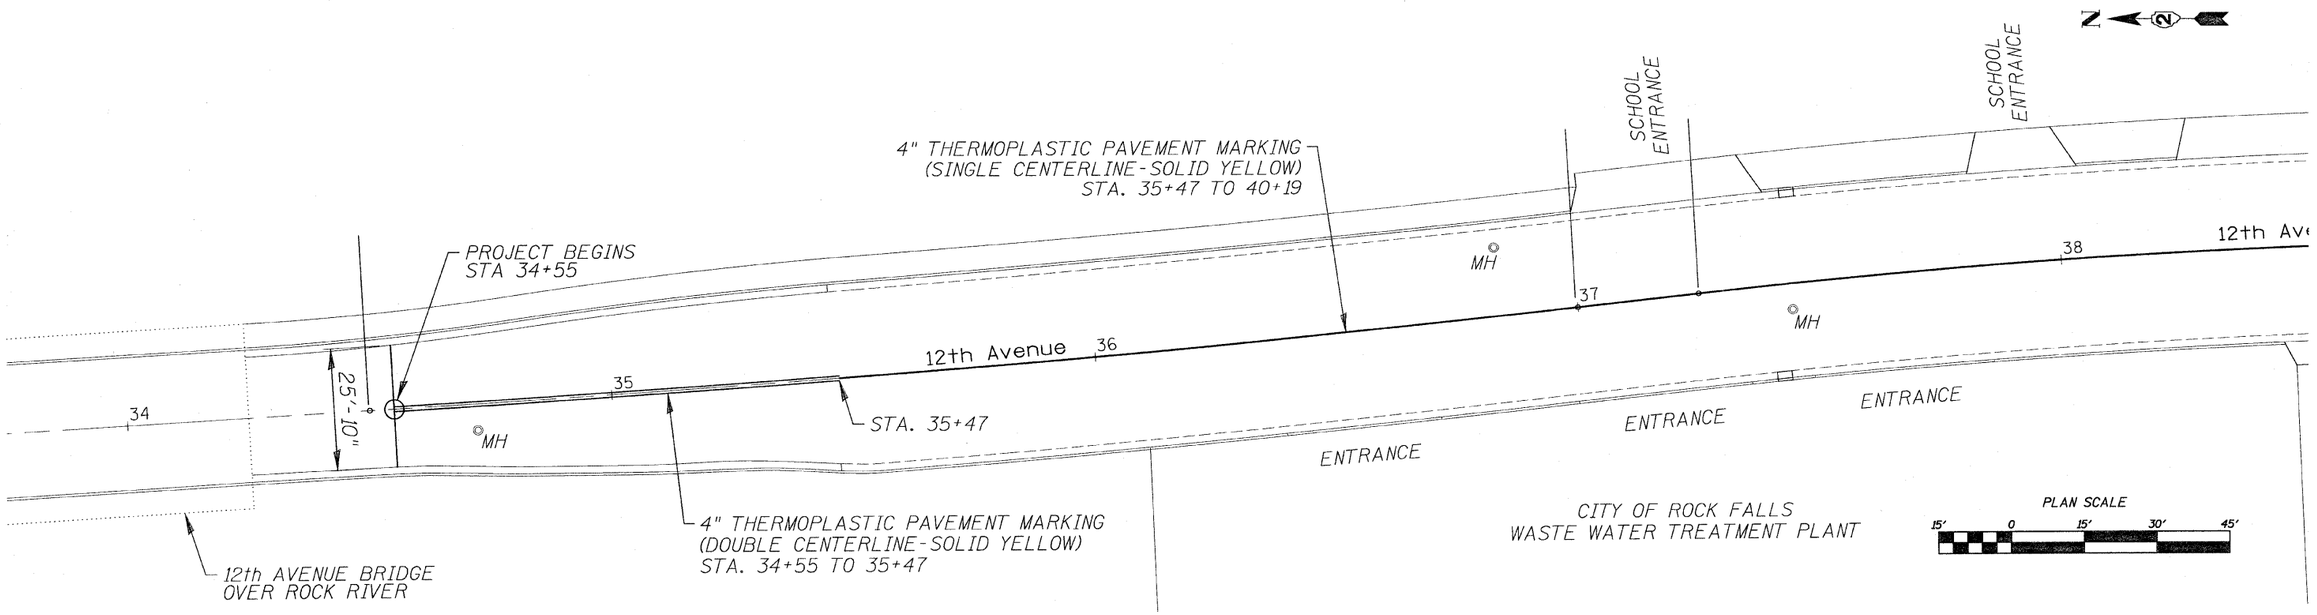

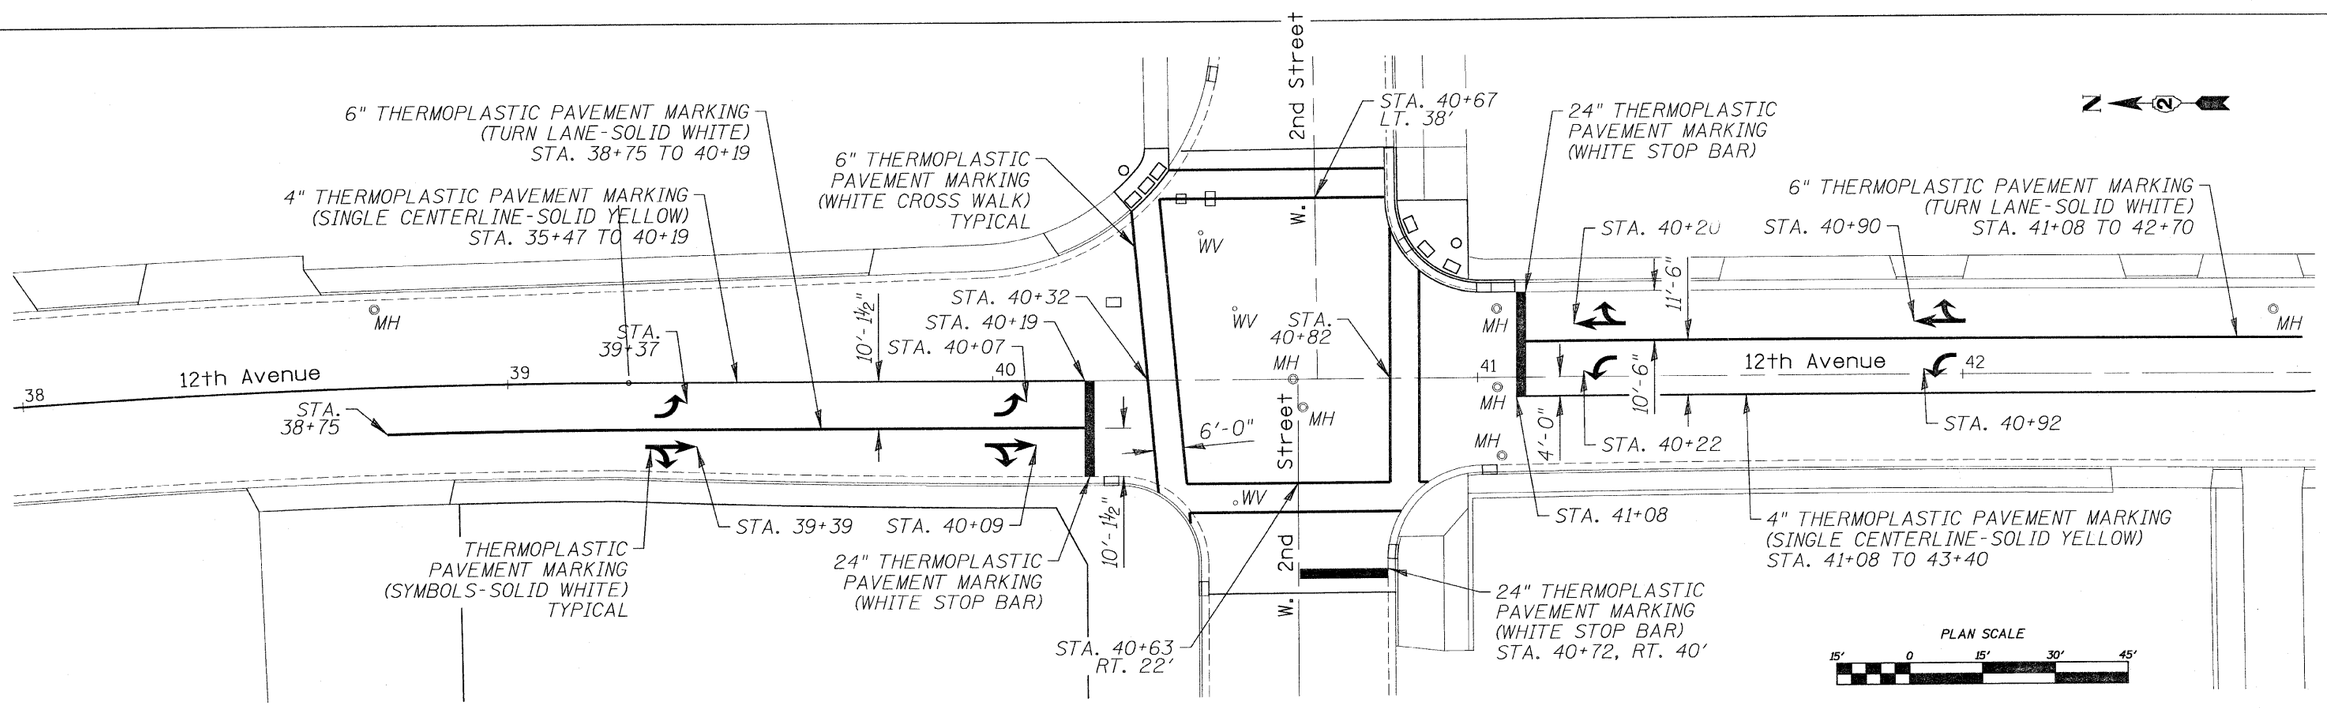

WILLETT, HOFMANN & ASSOCIATES, INC.
CONSULTING ENGINEERS
809 East Second Street Dixon, IL 61021
Phone 815.284.3361 Fax 815.284.3395
Design Firm #184-00918
www.willetthofmann.com

DESIGNED	BDF	REVISED	-
DRAWN	JDH	REVISED	-
CHECKED	BDF	REVISED	-
DATE	-	REVISED	-

CITY OF ROCK FALLS, ILLINOIS
12th AVE. – ROCK RIVER BRIDGE to W. 10th ST.

12TH AVENUE PAVEMENT MARKINGS

SCALE:

F.A. RTE.	SECTION	COUNTY	TOTAL SHEETS	SHEET NO.
	09-00130-00-RS	WHITESIDE	21	14
		CONTRACT NO. 85499		
FED. ROAD DIST. NO. _	ILLINOIS	FED. AID PROJECT		

FILE NAME = L:\Jobs\2008\2085\1823086_12th_Ave_Rock_Falls\12th Avenue Layout.dgn