ROUTE NO.	SECTION	COUNTY	TOTAL SHEETS	SHEET NO.
F.A.S. 287	05-00039 03-BR	GRUNDY	33	31
FED. ROAD DIST. NO. 7		ILLINOIS	FED. AID PROJECT-	

Contract #87376

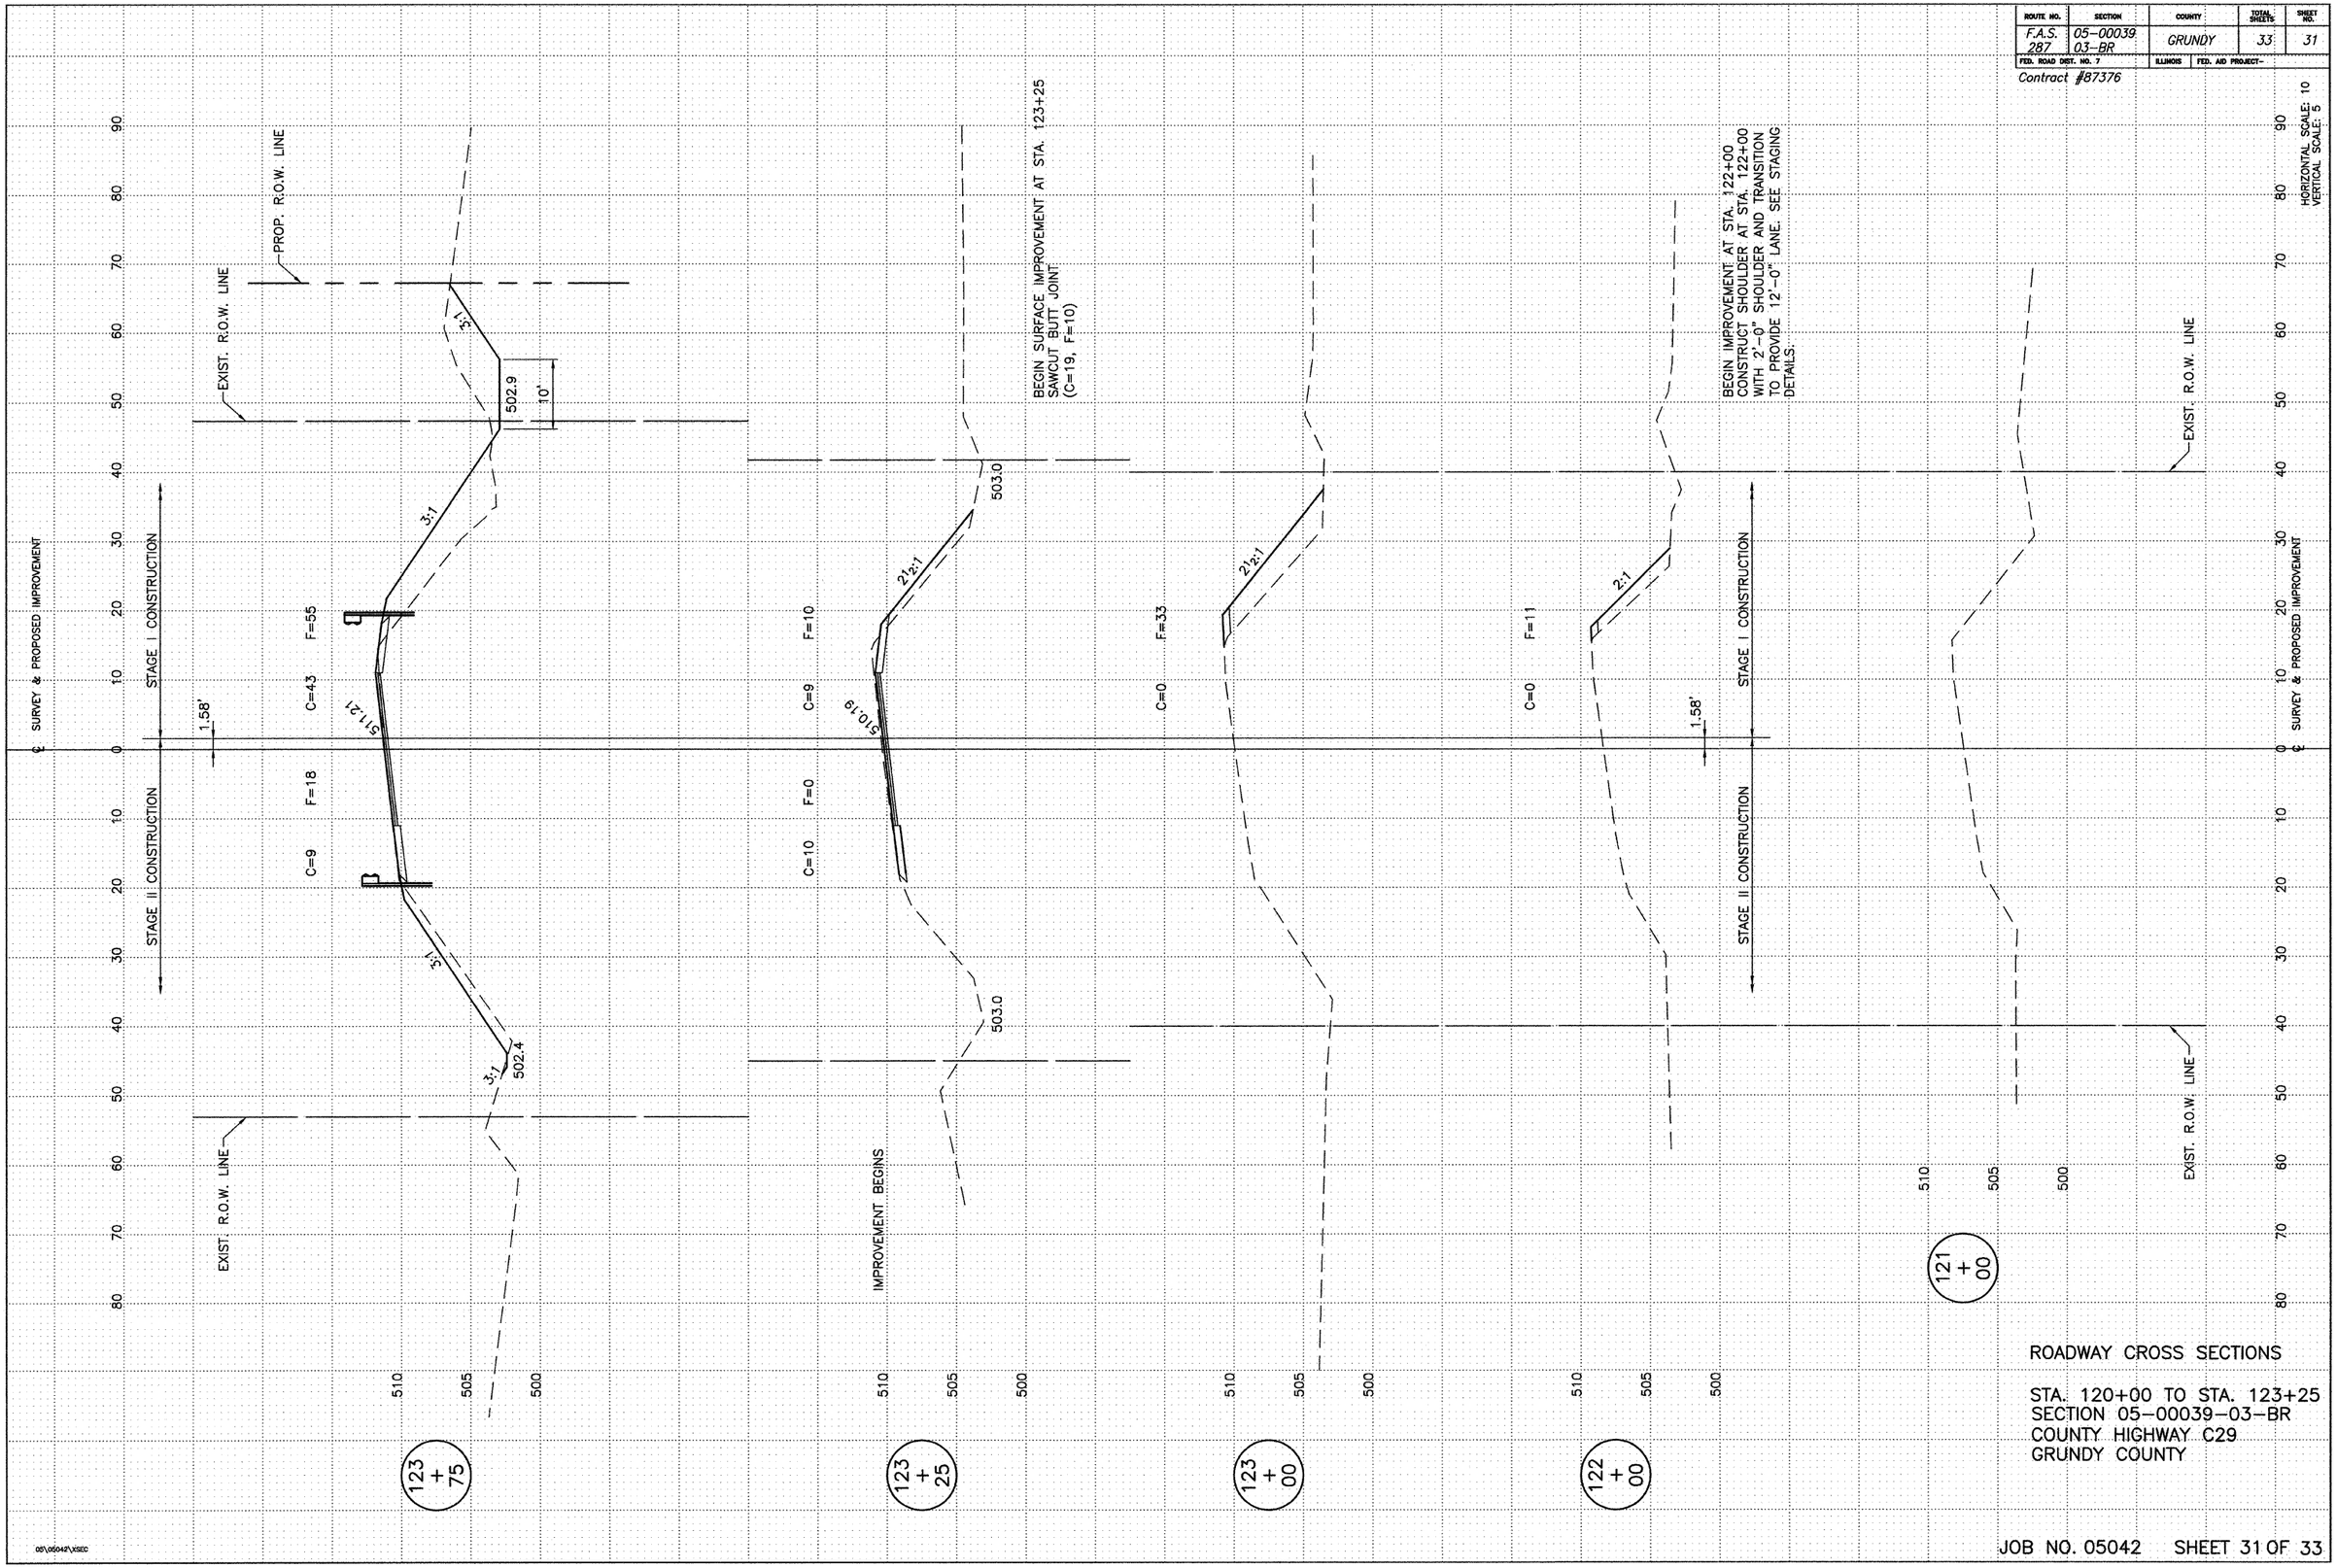

ROADWAY CROSS SECTIONS

STA. 120+00 TO STA. 123+25
SECTION 05-00039-03-BR
COUNTY HIGHWAY C29
GRUNDY COUNTY

JOB NO. 05042 SHEET 31 OF 33