ROUTE NO.	SECTION	COUNTY	TOTAL SHEETS	SHEET NO.
F.A.S. 287	05-00039 03-BR	GRUNDY	33	33
FED. ROAD DIST. NO. 7		ILLINOIS	FED. AID PROJECT-	
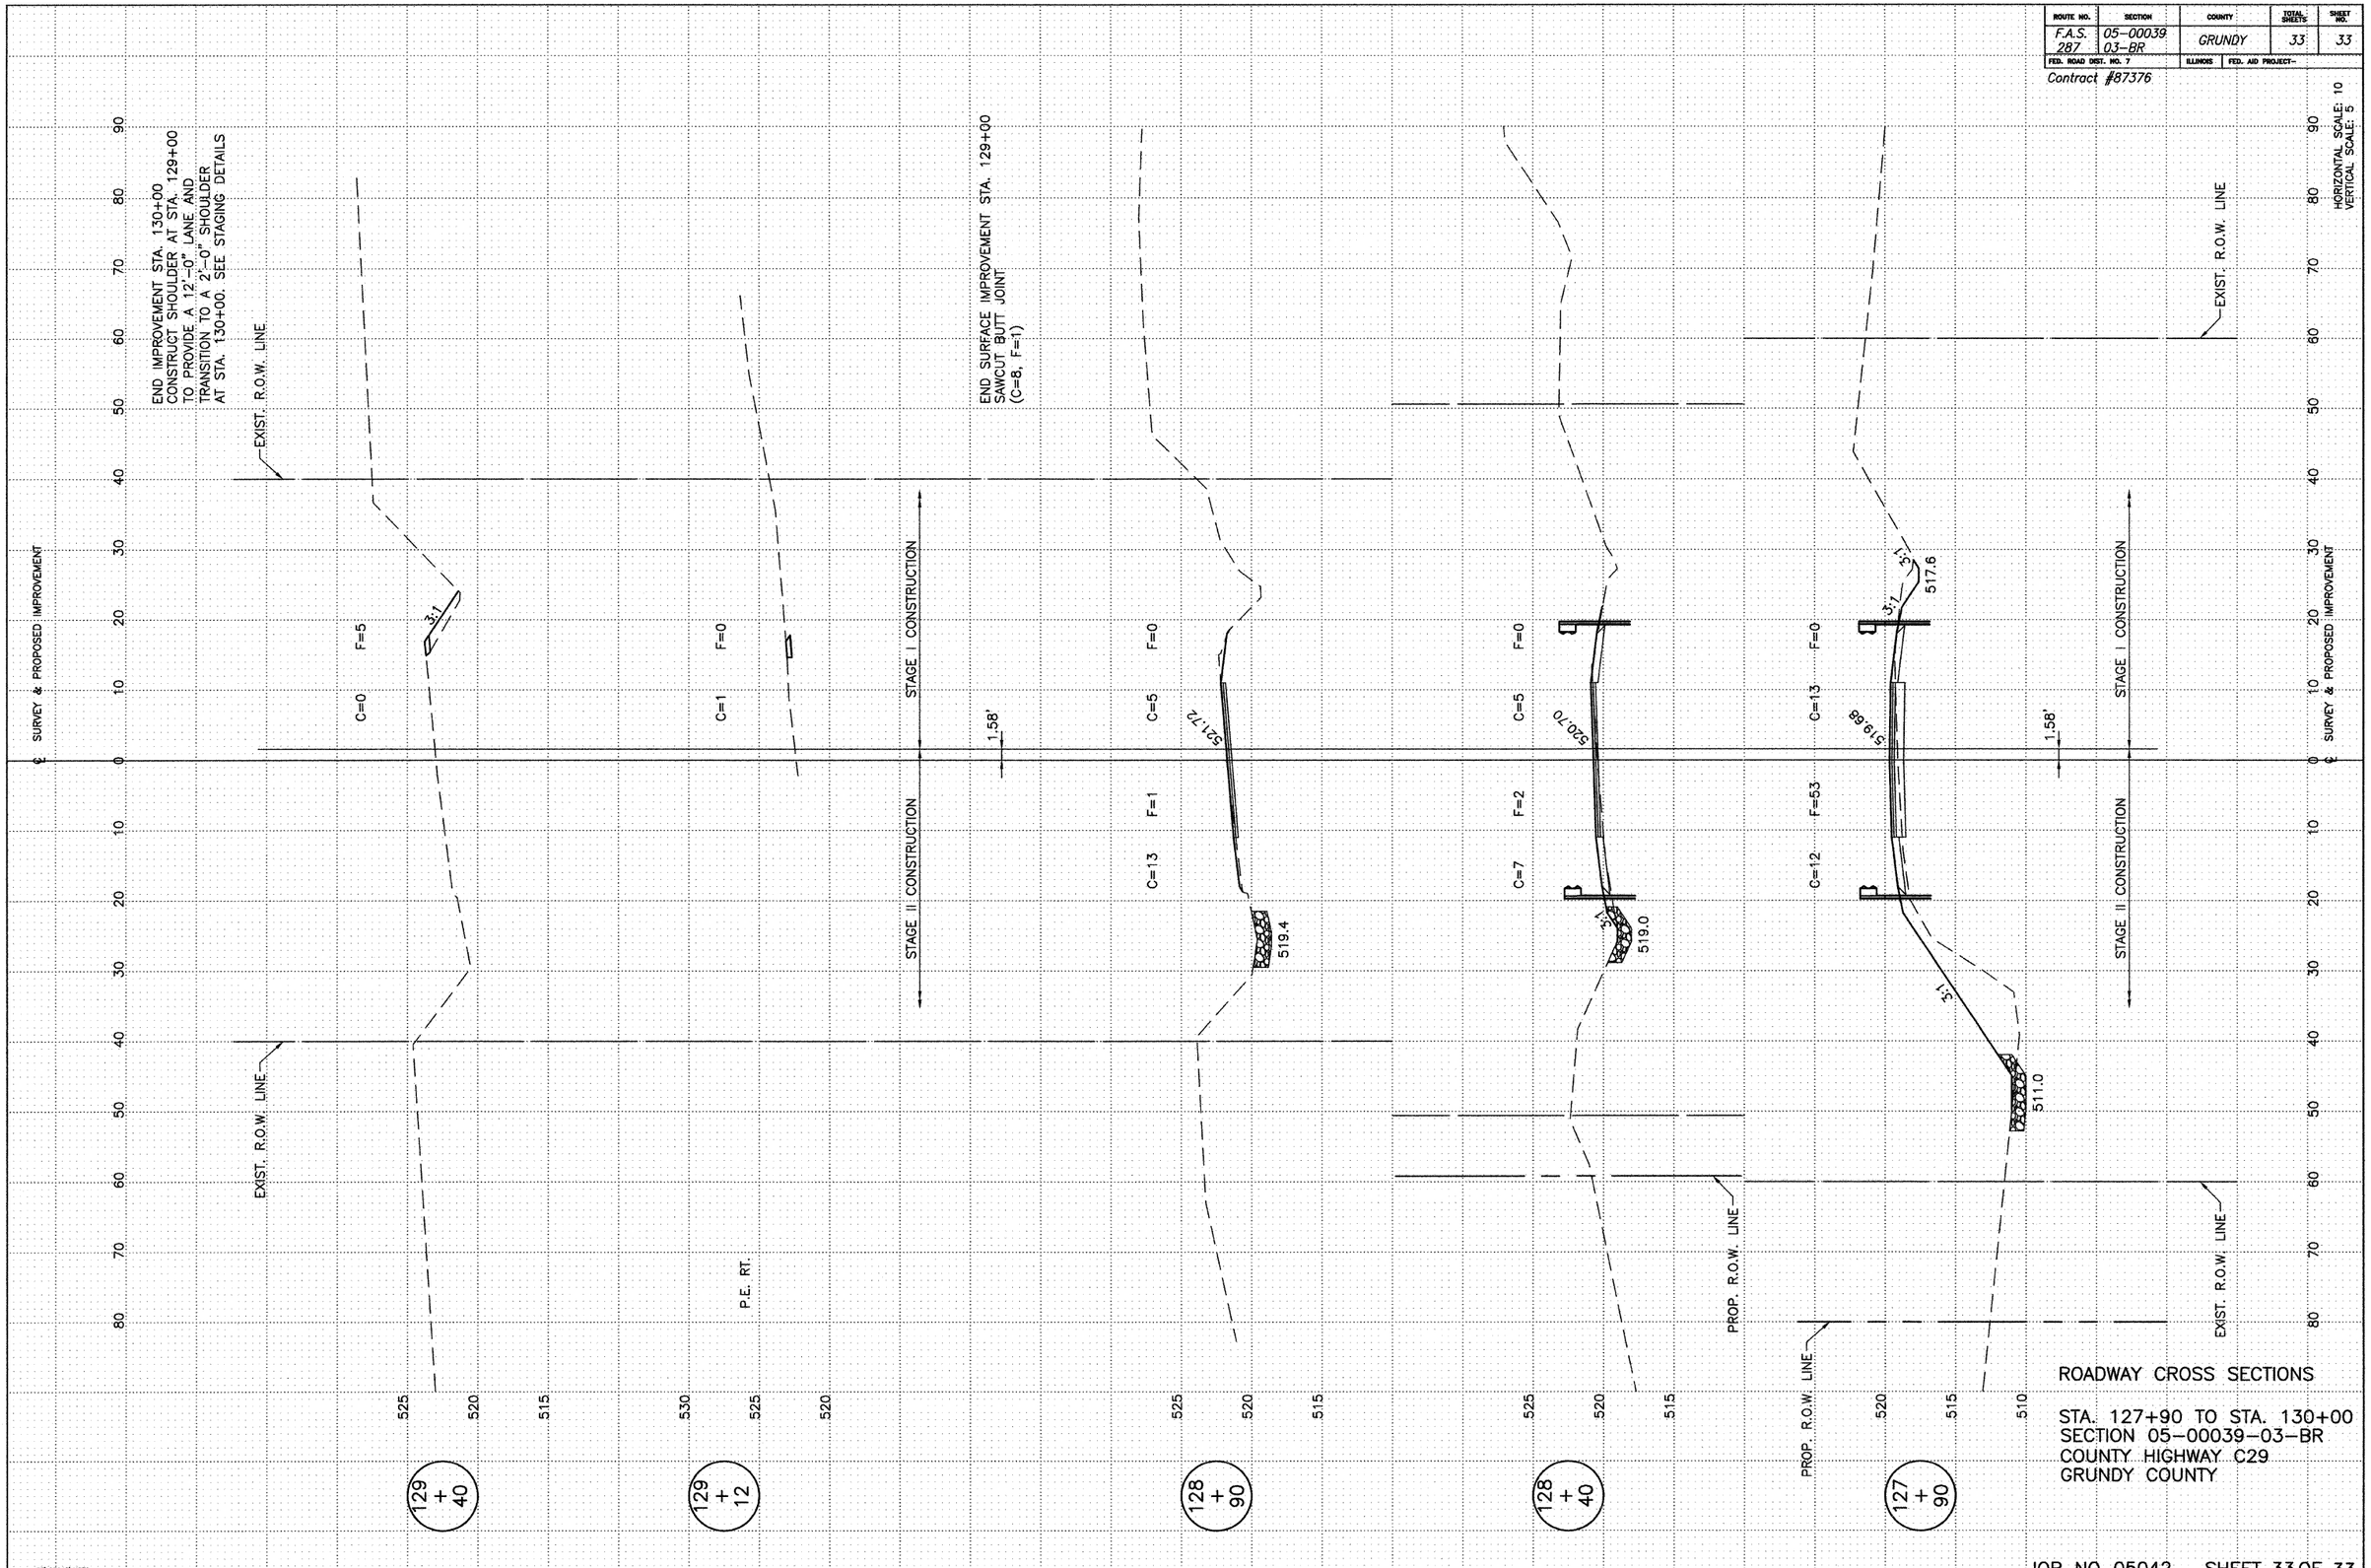
Contract #87376