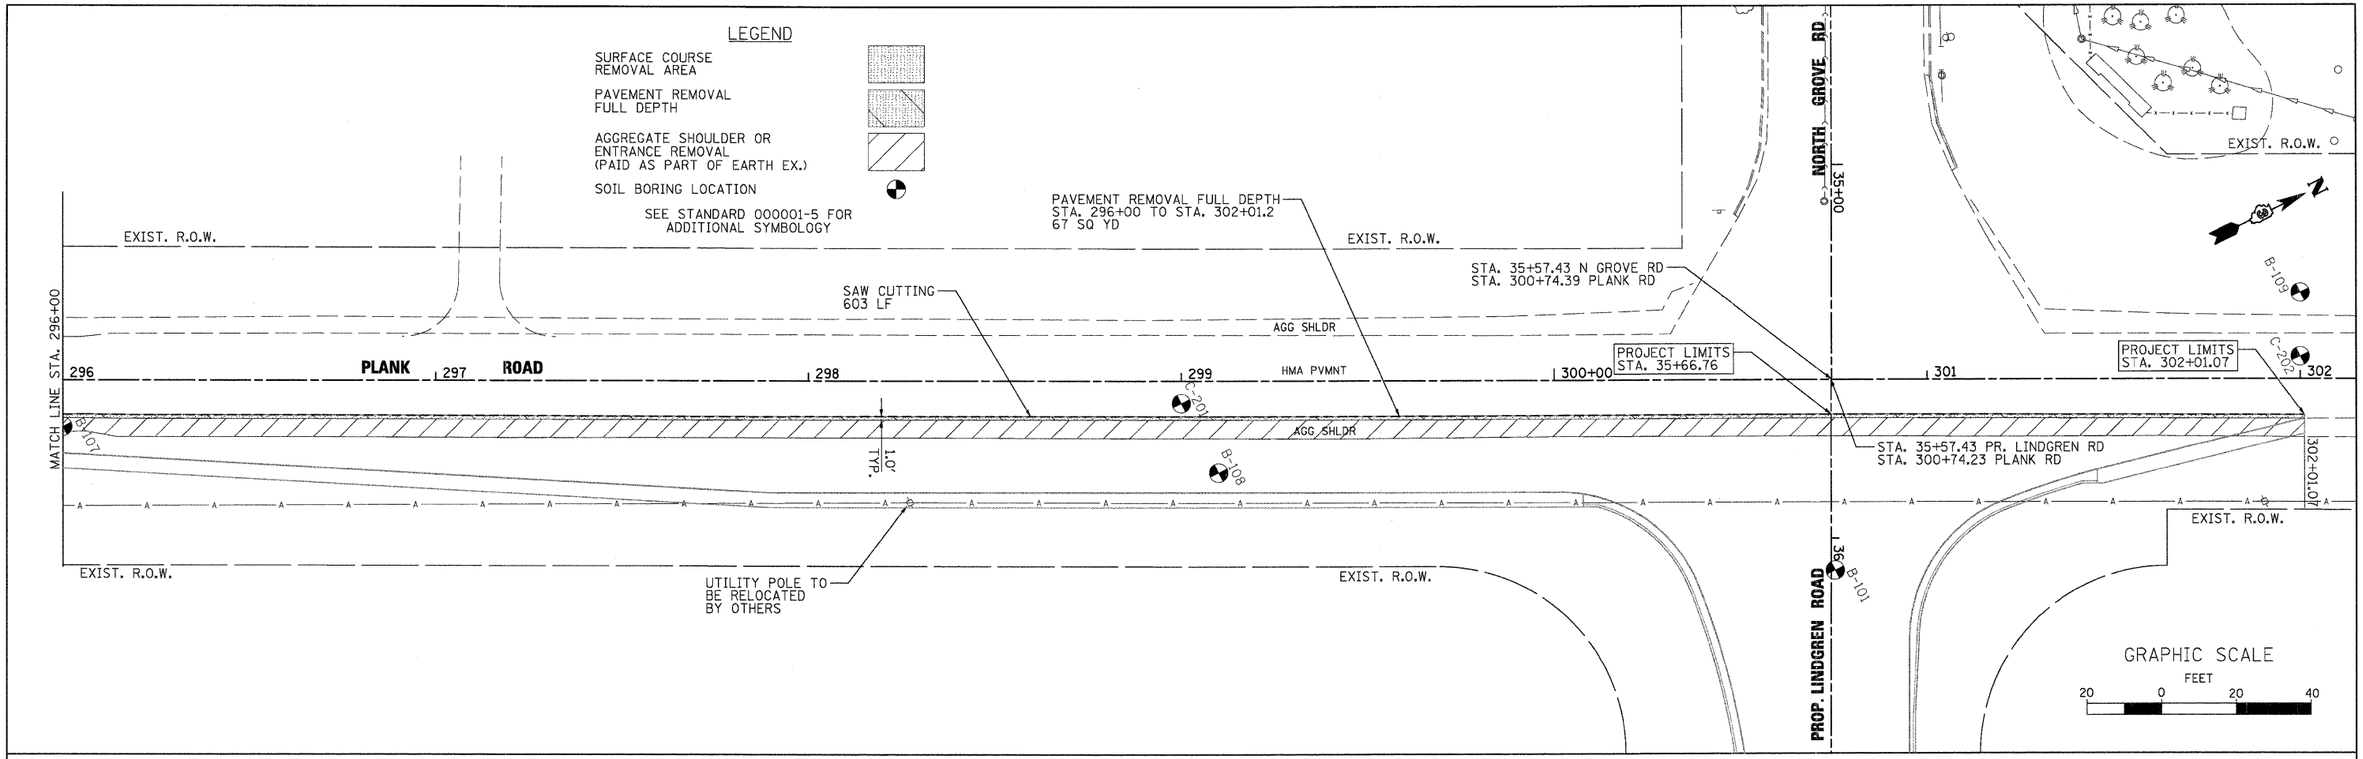

FILE NAME = P:\CABBEL WEST Projects\2009\09-0040 Lindgren Rd\Civil\Dgn\Sht\DEM0_02.dgn

WILLS BURKE KELSEY ASSOCIATES LTD. 116 West Main Street, Suite 201 St. Charles, Illinois 60174 (630) 443-7755	USER NAME = $USER$	DESIGNED - KMA	REVISED -	STATE OF ILLINOIS DEPARTMENT OF TRANSPORTATION	REMOVAL PLANS PLANK ROAD
		DRAWN - NDP	REVISED -		
	PLOT SCALE = 1'=20'	CHECKED - SBP	REVISED -		SCALE: 1"=20' SHEET NO. 14 OF 54 SHEETS STA. TO STA.
	PLOT DATE = 10/27/2009	DATE - 10/1/09	REVISED -		

F.A.U. RTE.	SECTION	COUNTY	TOTAL SHEETS	SHEET NO.
5369	09-00068-00-FP	DEKALB	54	14
		CONTRACT NO.87406		
FED. ROAD DIST. NO. 3	ILLINOIS	FED. AID PROJECT		