FINAL SURVEY	SURVEYED	BY	DATE
NOTE BOOK	PLOTTED		
NO.	TEMPLATE		
	AREAS		
	AREAS CHECKED		

ORIGINAL SURVEY	SURVEYED	BY	DATE
NOTE BOOK	PLOTTED		
NO.	TEMPLATE		
	AREAS		
	AREAS CHECKED		

FILE NAME = P:\CBBEL WEST Projects\2007\07-00168 Design Roll\Civil\Sht\XSSHT_NP.dgn

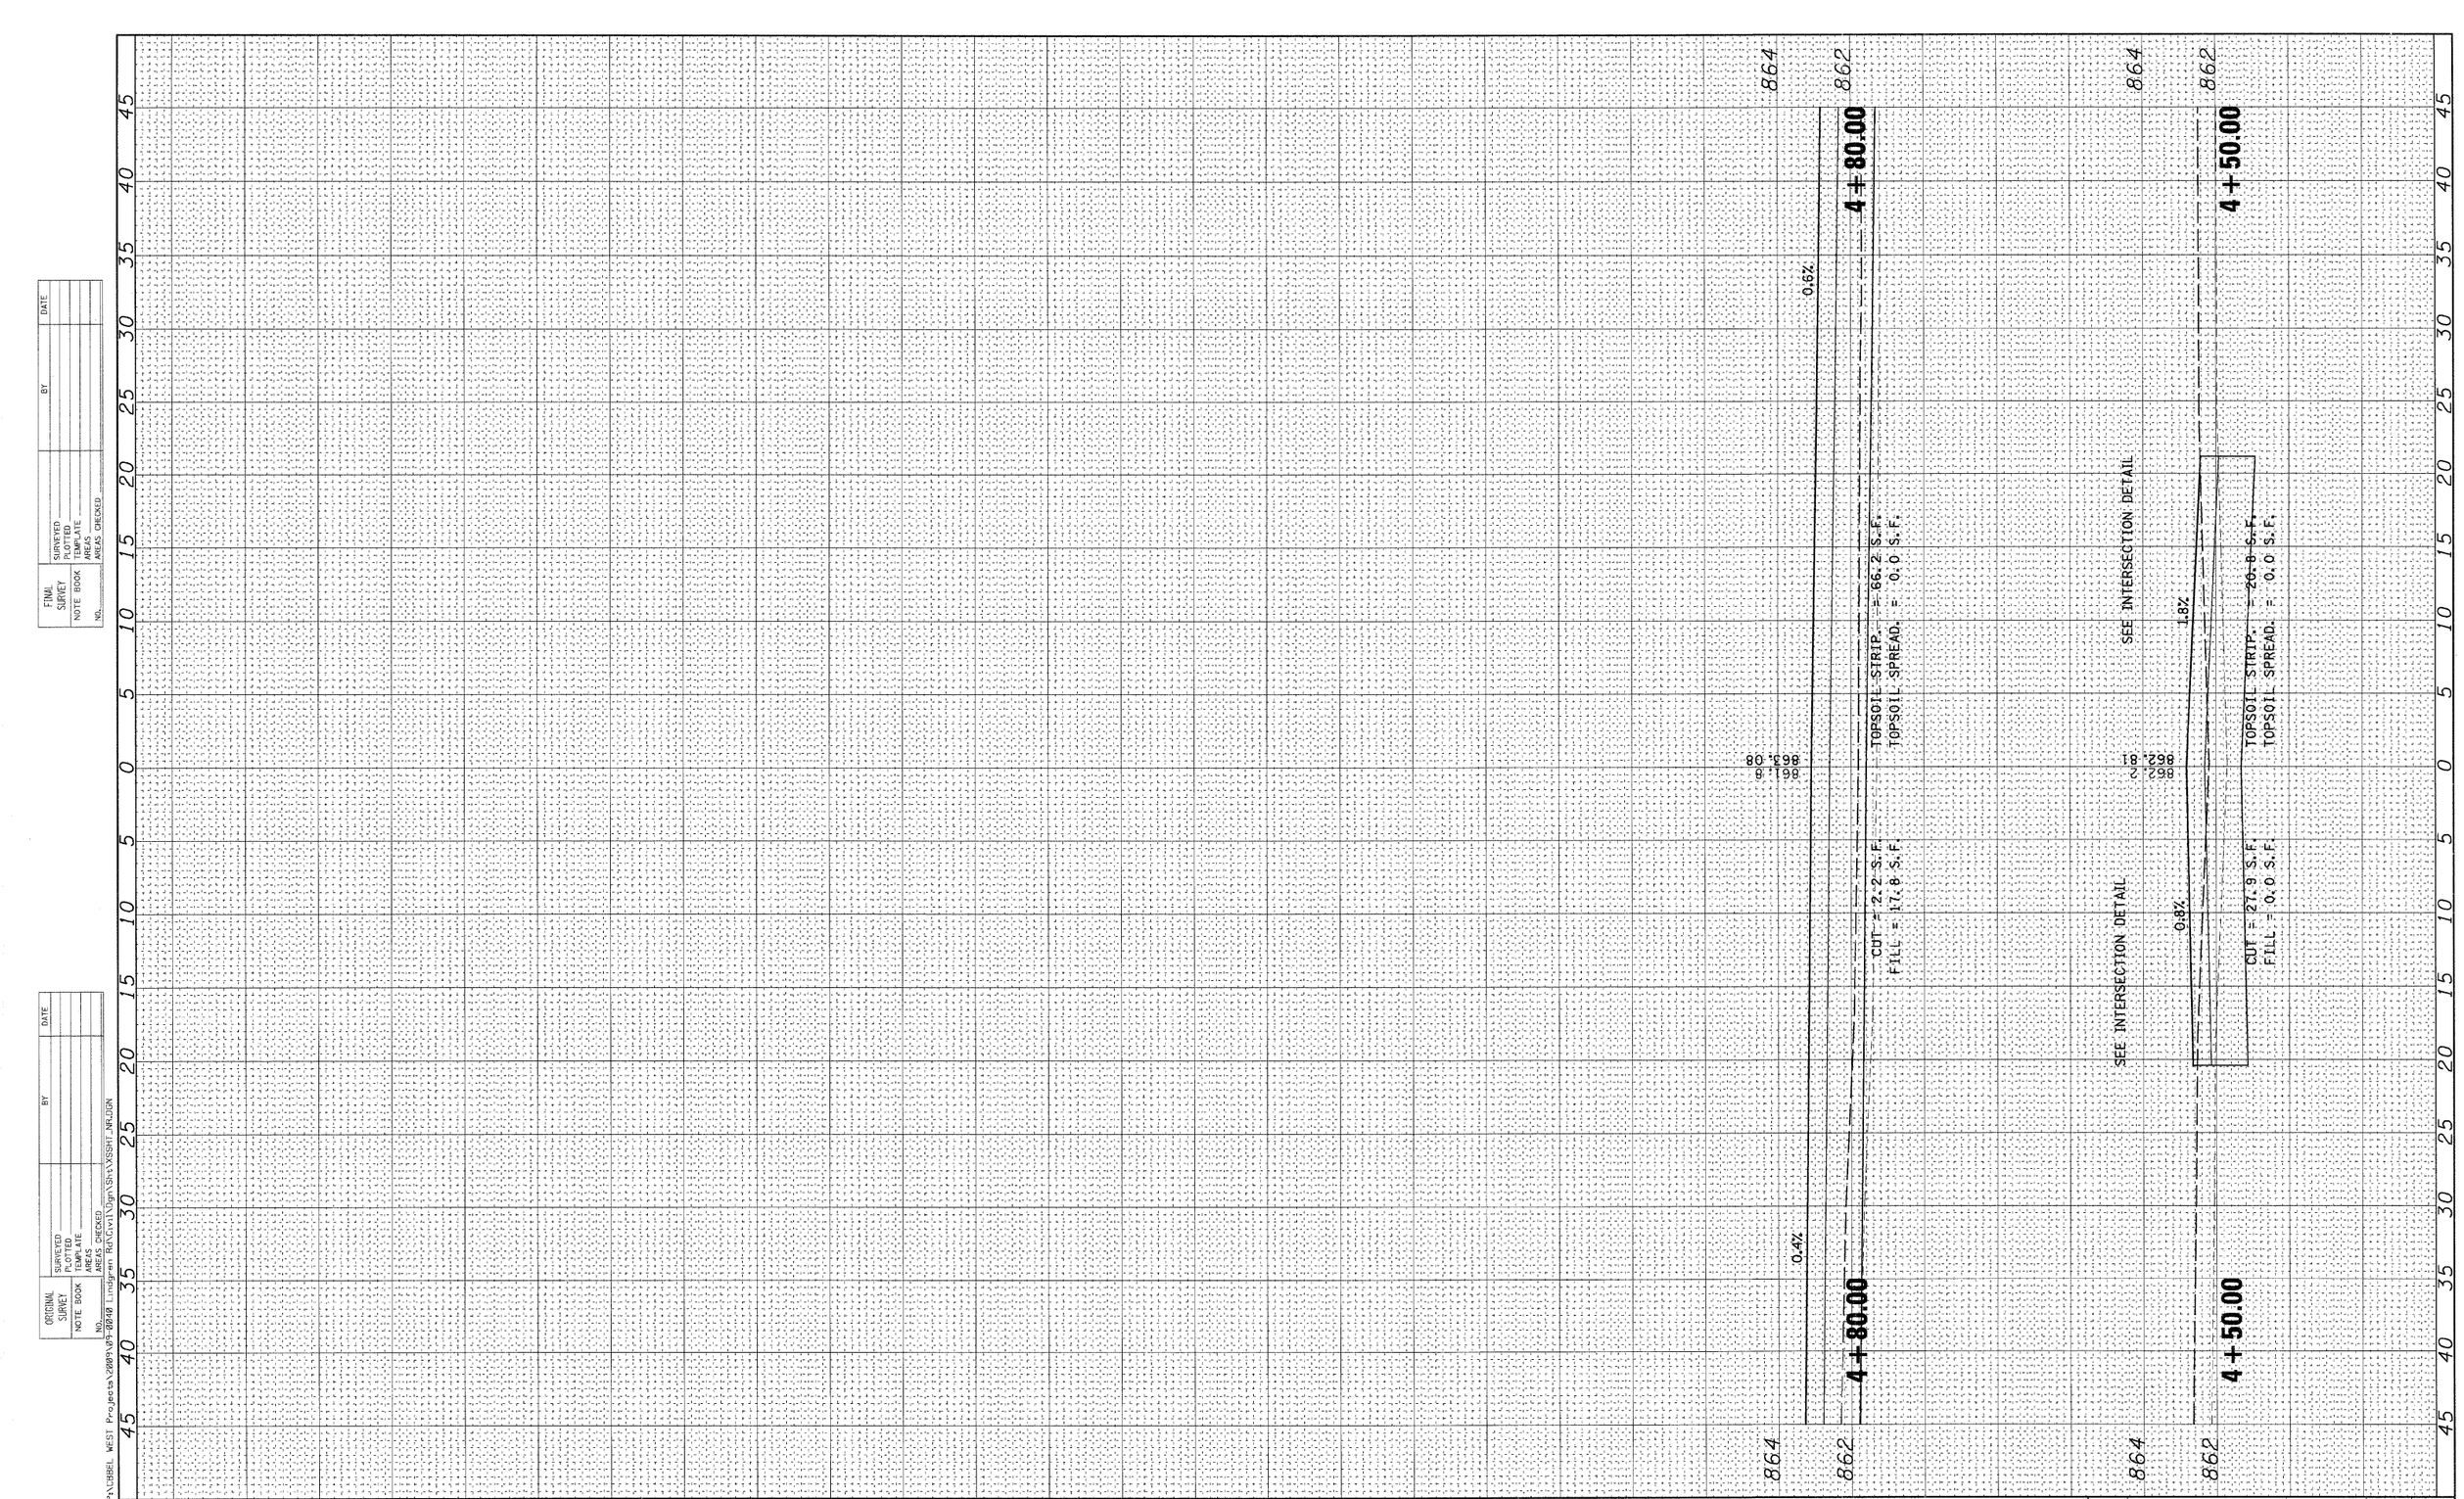

USER NAME = $USER$	DESIGNED - KMA	REVISED -	
	DRAWN - NDP	REVISED -	
PLOT SCALE = H:1"=5',V:1"=2'	CHECKED - SBP	REVISED -	
PLOT DATE = 10/27/2009	DATE - 10/1/09	REVISED -	

WILLS BURKE KELSEY ASSOCIATES LTD.
116 West Main Street, Suite 201
St. Charles, Illinois 60174
(630) 443-7755

STATE OF ILLINOIS
DEPARTMENT OF TRANSPORTATION

CROSS SECTIONS
NATIONAL STREET

SCALE: H:1"=5',V:1"=2' | SHEET NO. OF 54 SHEETS | STA. 4+50.00 TO STA. 4+80.00

F.A. RTE.	SECTION	COUNTY	TOTAL SHEETS	SHEET NO.
5369	09-00068-00-FP	DEKALB	54	54
		CONTRACT NO.87406		
FED. ROAD DIST. NO. 3	ILLINOIS	FED. AID PROJECT		