ROUTE NO.	SECTION	COUNTY	TOTAL SHEETS	SHEET NO.
S. B. I. F.A.U. 5370	*	DEKALB	35	27
FED. ROAD DIST. NO. 7	ILLINOIS	FED. AID PROJECT-		

* Section 09-00175-00-SP Contract #87419

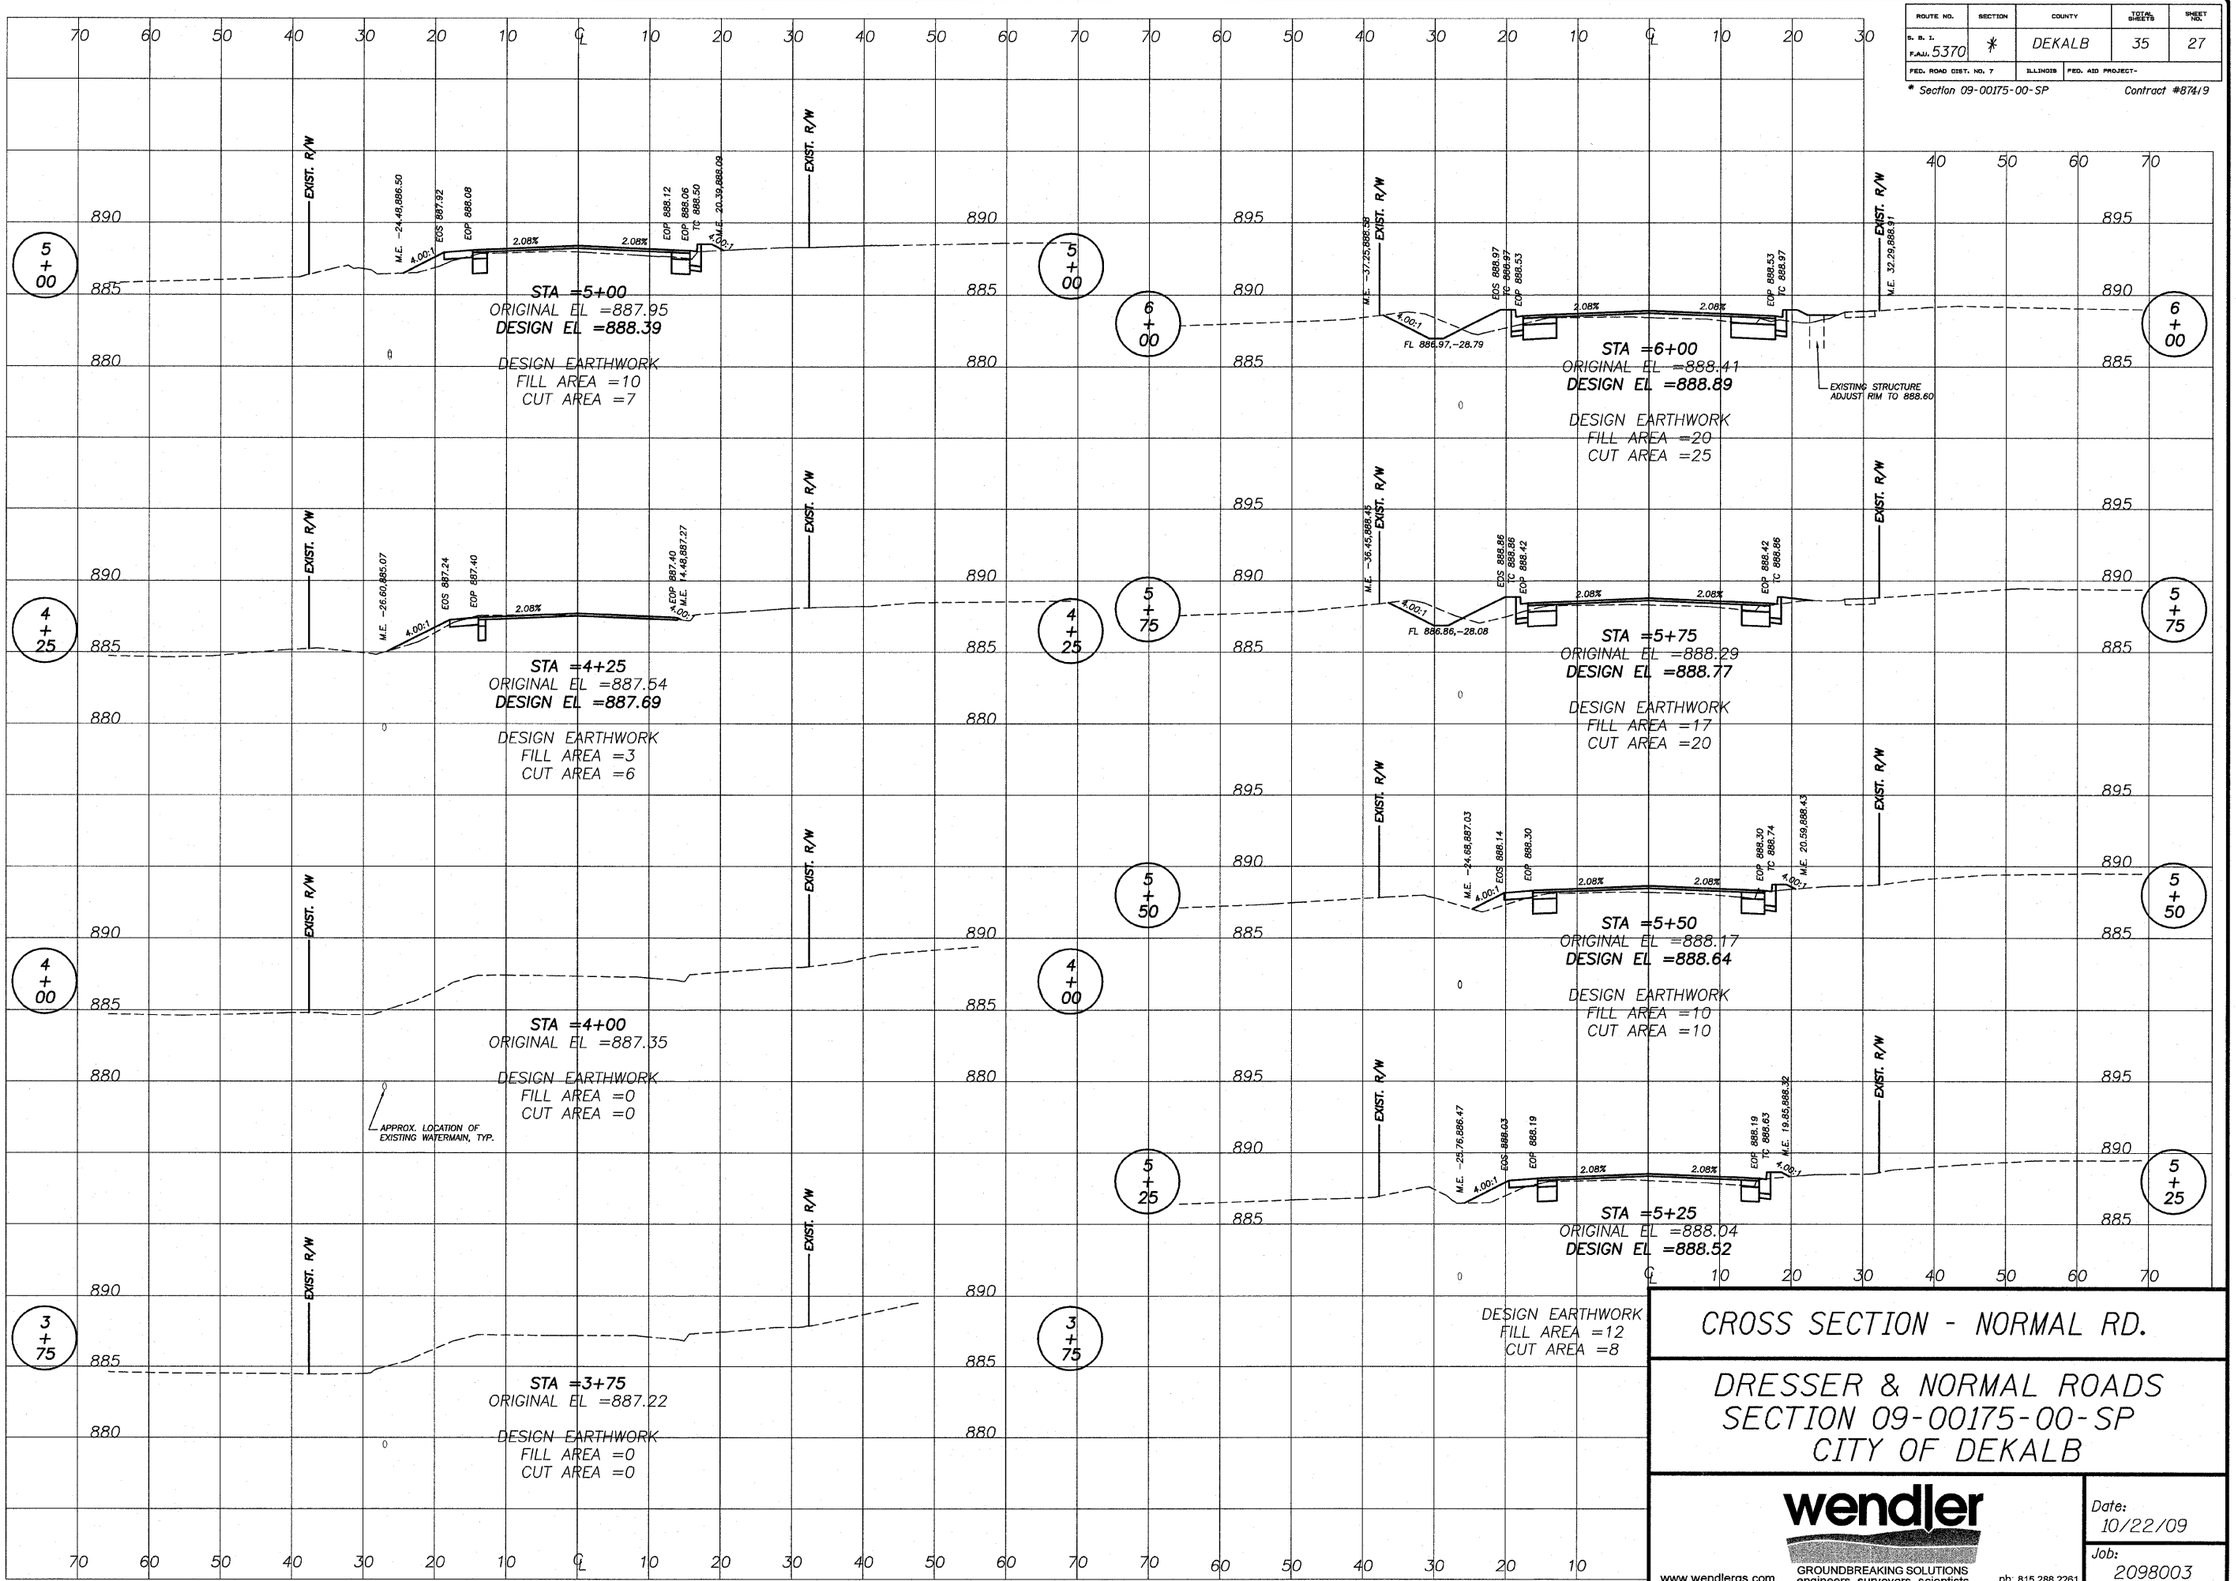

CROSS SECTION - NORMAL RD.

DRESSER & NORMAL ROADS
SECTION 09-00175-00-SP
CITY OF DEKALB

wendler
GROUNDBREAKING SOLUTIONS
engineers · surveyors · scientists
www.wendlergs.com ph: 815.288.2261

Date: 10/22/09

Job: 2098003