CONTRACT NO. 89526

## LEGEND

- TEMPORARY DITCH CHECK
- PERIMETER EROSION BARRIER
- INLET FILTER/INLET & PIPE PROTECTION
- TREE TRUNK PROTECTION

N

20 0 20 40

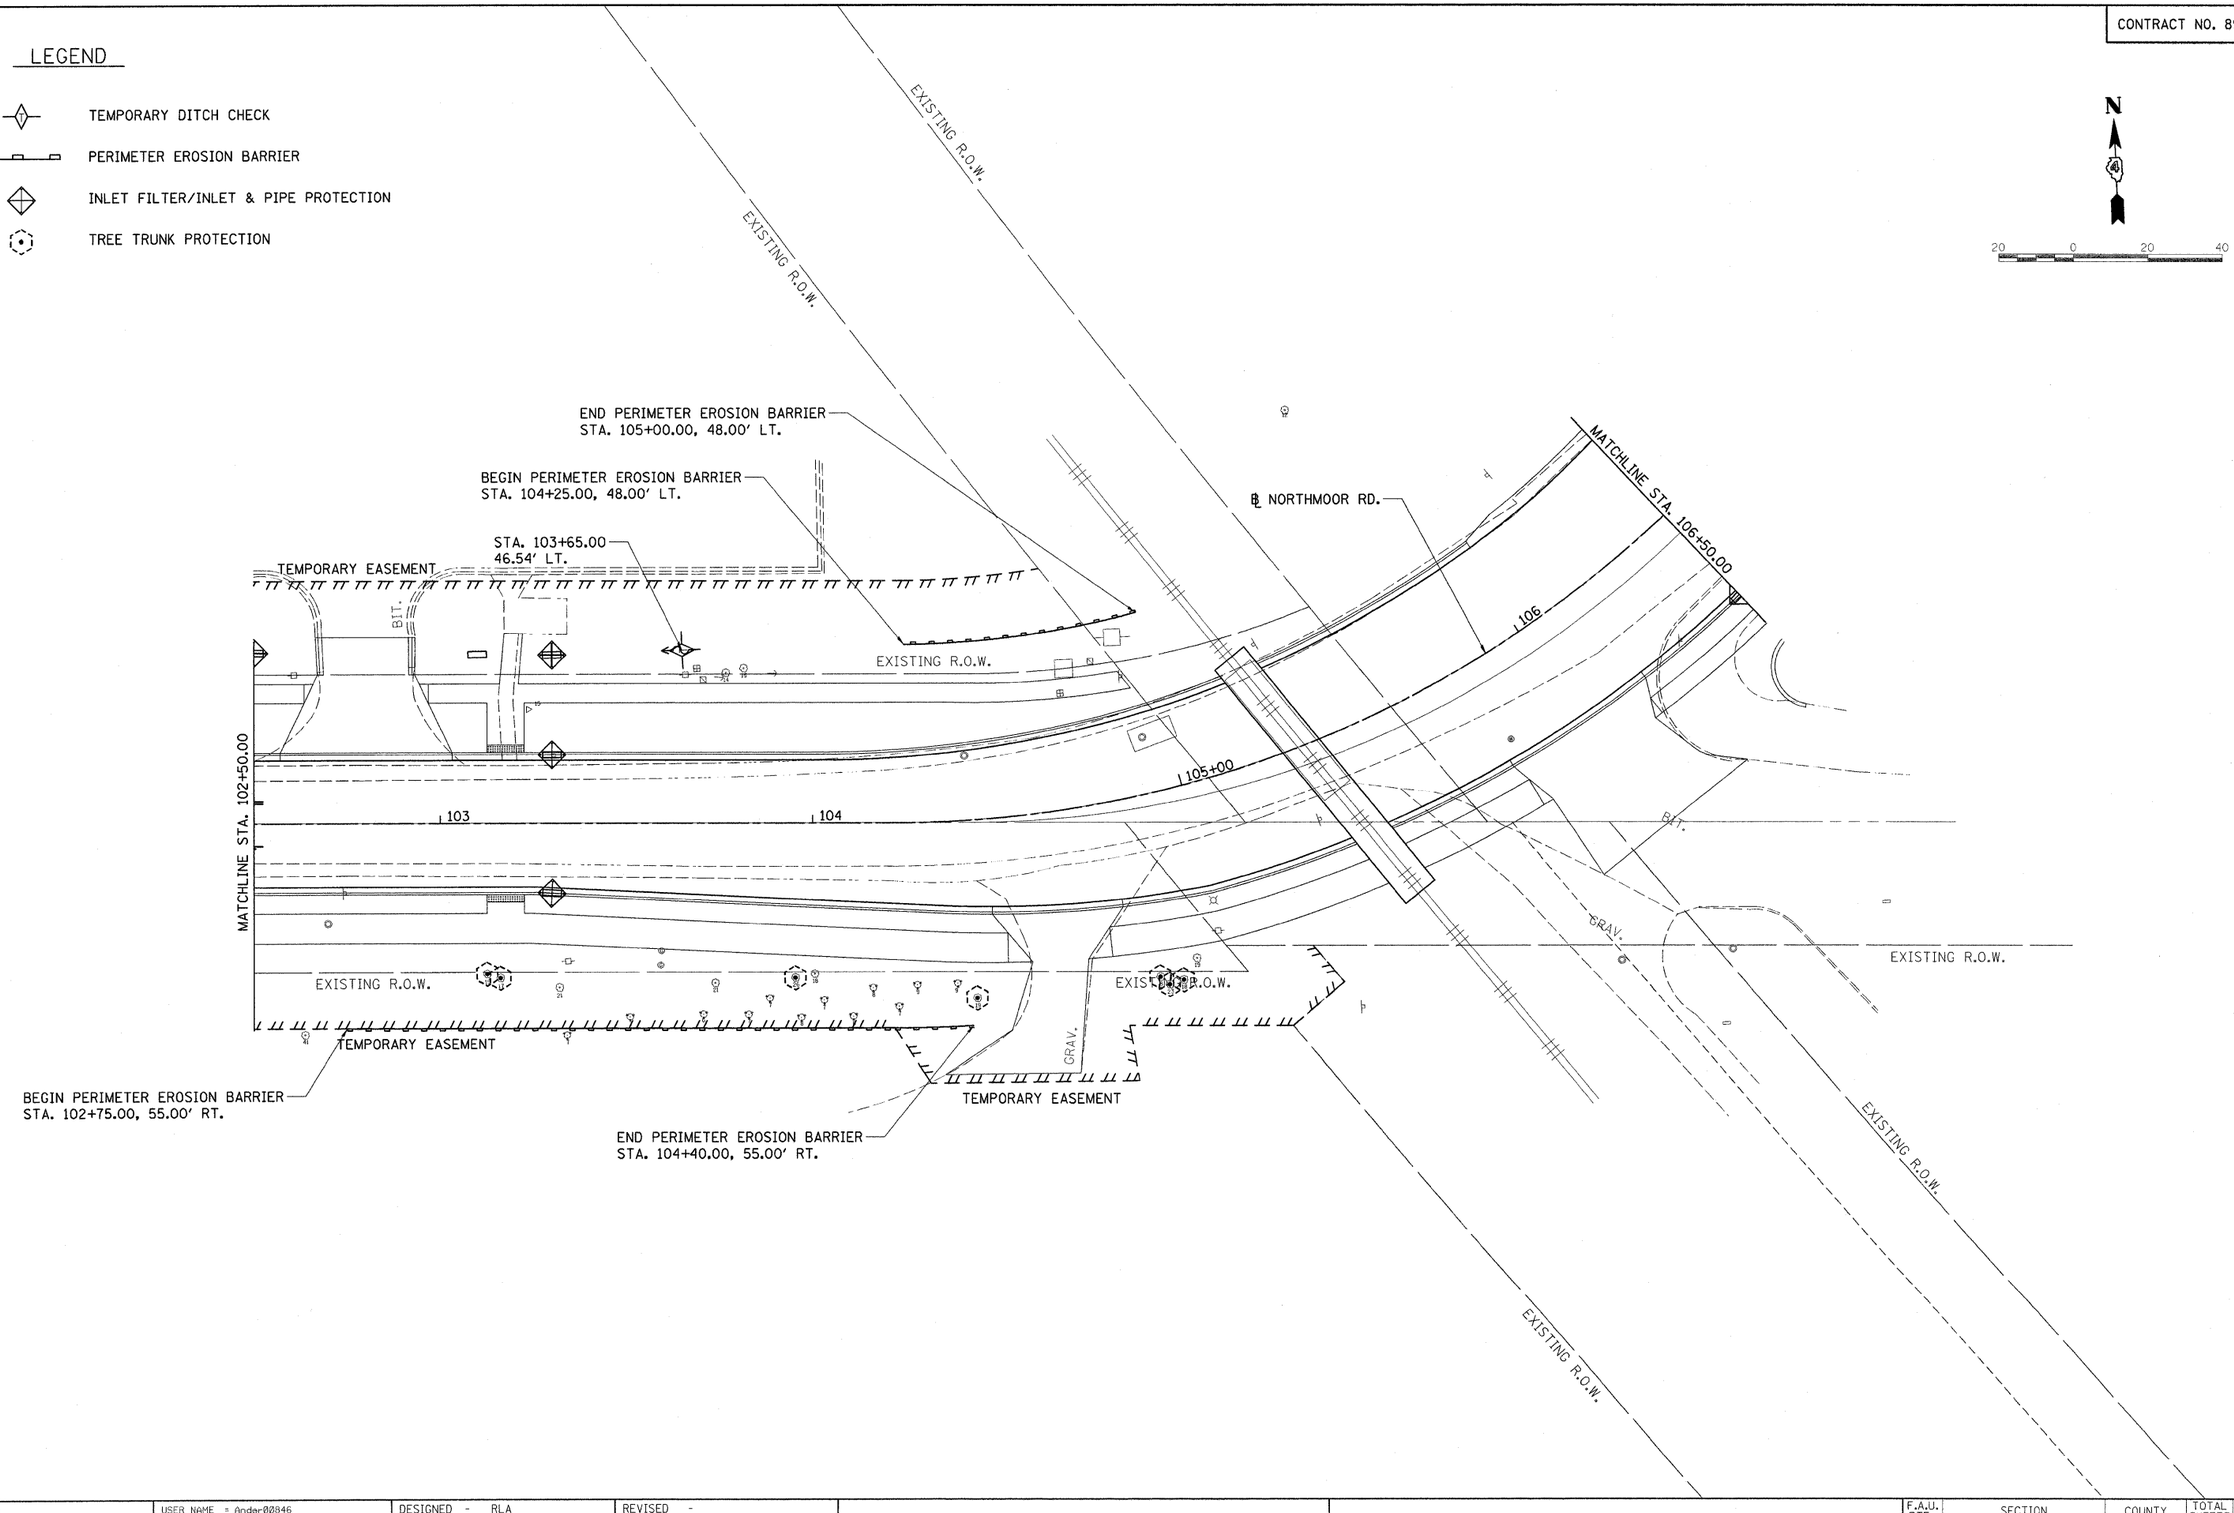


© Copyright Hanson Professional Services Inc. 2009
HANSON
Hanson Professional Services Inc.

| | | | |
|---|---|---|---|
| FILE NAME = I:\Ø4Jobs\Ø9L0027B\CADD\Road\Sheet\c-103ero.dgn | USER NAME = Ander00846 | DESIGNED - RLA | REVISED - |
| | | DRAWN - RLA | REVISED - |
| | PLOT SCALE = 20.0000 ' / in. | CHECKED - CAL | REVISED - |
| | PLOT DATE = 10\16\2009 | DATE - 10/16/2009 | REVISED - |

**STATE OF ILLINOIS**
**DEPARTMENT OF TRANSPORTATION**

**NORTHMOOR RD. EROSION CONTROL PLAN**

SCALE: 1"=20 | SHEET NO. OF SHEETS | STA. 102+50.00 TO STA. 106+50.00

| F.A.U. RTE. | SECTION | COUNTY | TOTAL SHEETS | SHEET NO. |
|---|---|---|---|---|
| 6647 | 08-00302-00-PV | PEORIA | 85 | 34 |
| | 09-00047-01-PV | CONTRACT NO. 89526 | | |
| FED. ROAD DIST. NO. | ILLINOIS | FED. AID PROJECT | ARA-M-5093(139) | |