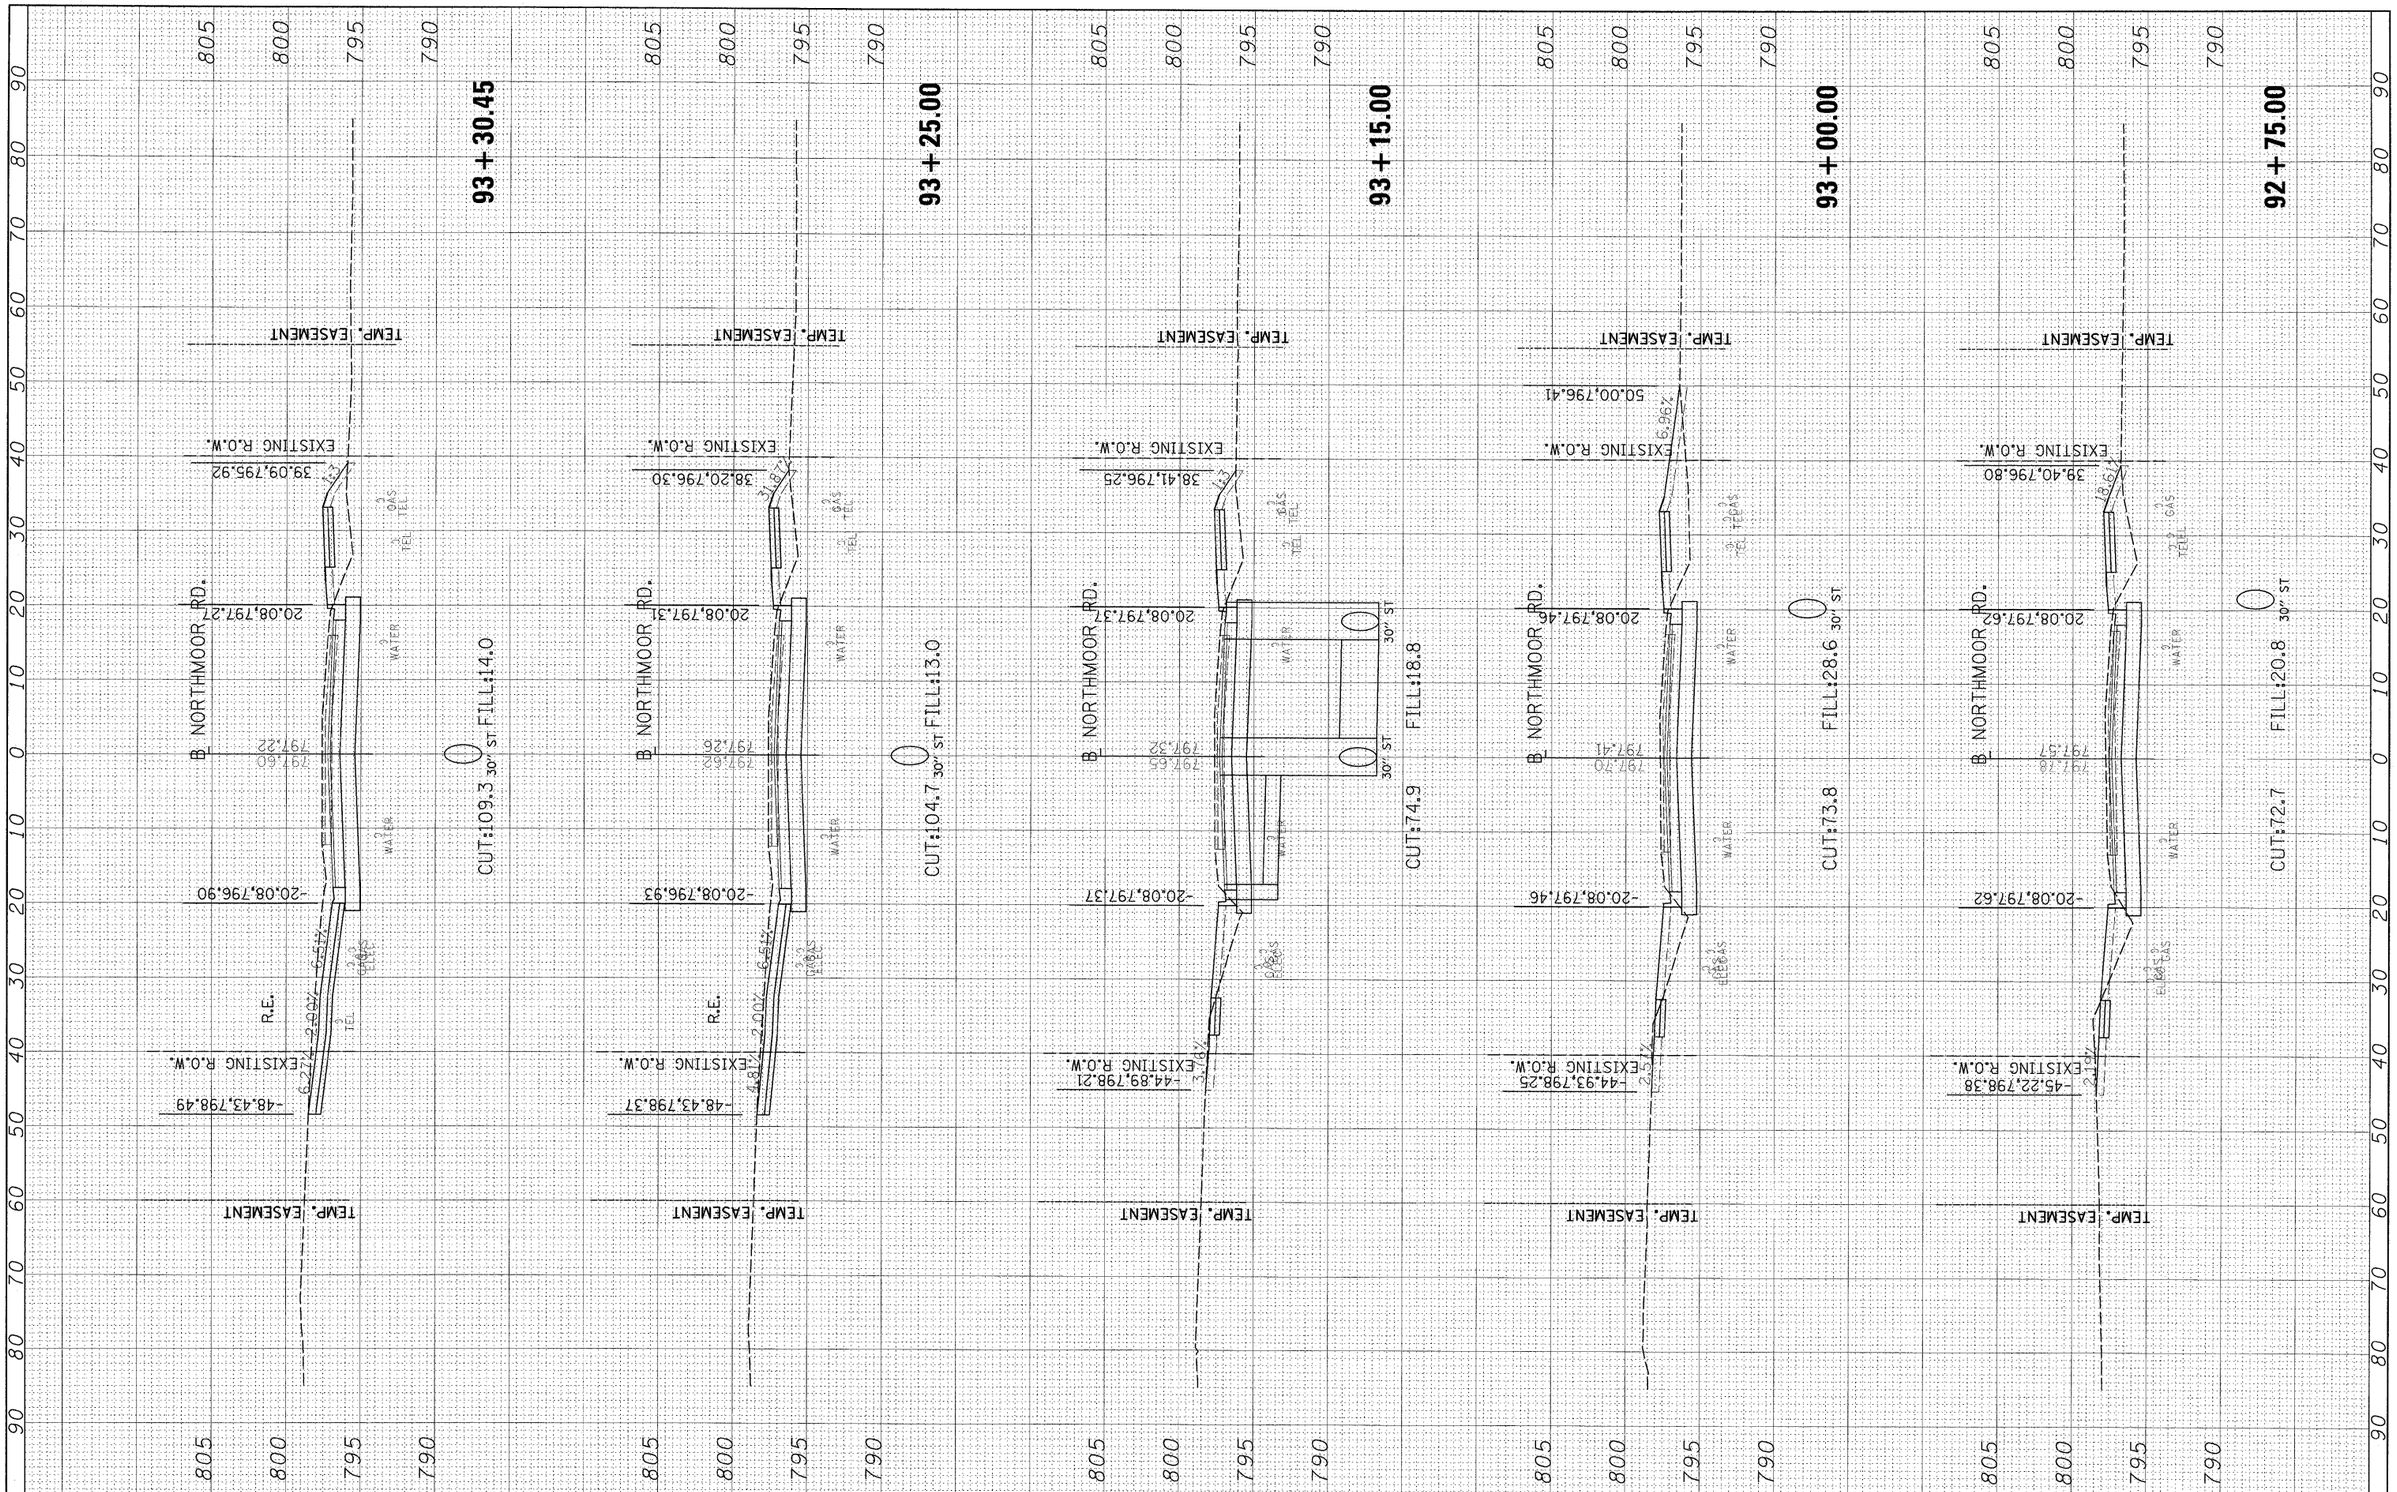

FINAL SURVEY	BY	DATE
SURVEYED		
PLOTTED		
TEMPLATE		
AREAS		
AREAS CHECKED		
NOTE BOOK NO.		

ORIGINAL SURVEY	BY	DATE
SURVEYED		
PLOTTED		
TEMPLATE		
AREAS		
AREAS CHECKED		
NOTE BOOK NO.		

FILE NAME = I:\09Jobs\09_00278\CADD\Road\Sheet\c-301nor.dgn	USER NAME = Ander00046	DESIGNED - MAD	REVISED -
		DRAWN - MAD	REVISED -
	PLOT SCALE = 10.0000 ' / in.	CHECKED - MPB	REVISED -
	PLOT DATE = 11\05\2009	DATE - 10/16/09	REVISED -

STATE OF ILLINOIS
DEPARTMENT OF TRANSPORTATION

NORTHMOOR ROAD
CROSS SECTIONS

SCALE: | SHEET NO. OF SHEETS | STA. 92+75.00 TO STA. 93+30.45

F.A. RTE.	SECTION	COUNTY	TOTAL SHEETS	SHEET NO.
6647	08-00302-00-PV	PEORIA	85	62
	09-00047-01-PV	CONTRACT NO. 89526		
	ILLINOIS FED. AID PROJECT ARA-M-5093(139)			