LEGEND

- PAVEMENT REMOVAL
- PAVEMENT PATCHING
- CURB & GUTTER AND SIDEWALK/MEDIAN REMOVAL
- EXISTING BASEMENT VAULTS TO BE FILLED
- R — STRUCTURE TO BE REMOVED
- F — STRUCTURE TO BE FILLED
- AB — STRUCTURE TO BE ABANDONED
- ADJ — STRUCTURE TO BE ADJUSTED
- (A) — FRAME AND LID TO BE ADJUSTED
- ◇A — DOMESTIC SERVICE BOX TO BE ADJUSTED
- (A) — VALVE BOX TO BE ADJUSTED

GENERAL NOTES

1. ALL EXISTING BUFFALO/VALVE BOXES ALONG EXISTING WATER SERVICES OR WATERMAINS TO BE ABANDONED, WILL BE REMOVED. COST TO BE INCLUDED IN "ABANDON EXISTING WATERMAIN" PAY ITEM.
2. ALL ADJUSTMENT OF EXISTING UTILITY VALVES, MANHOLES, ETC., NOT OWNED BY THE CITY OF JACKSONVILLE, WILL BE COORDINATED BY THE CONTRACTOR WITH THE INDIVIDUAL UTILITY.

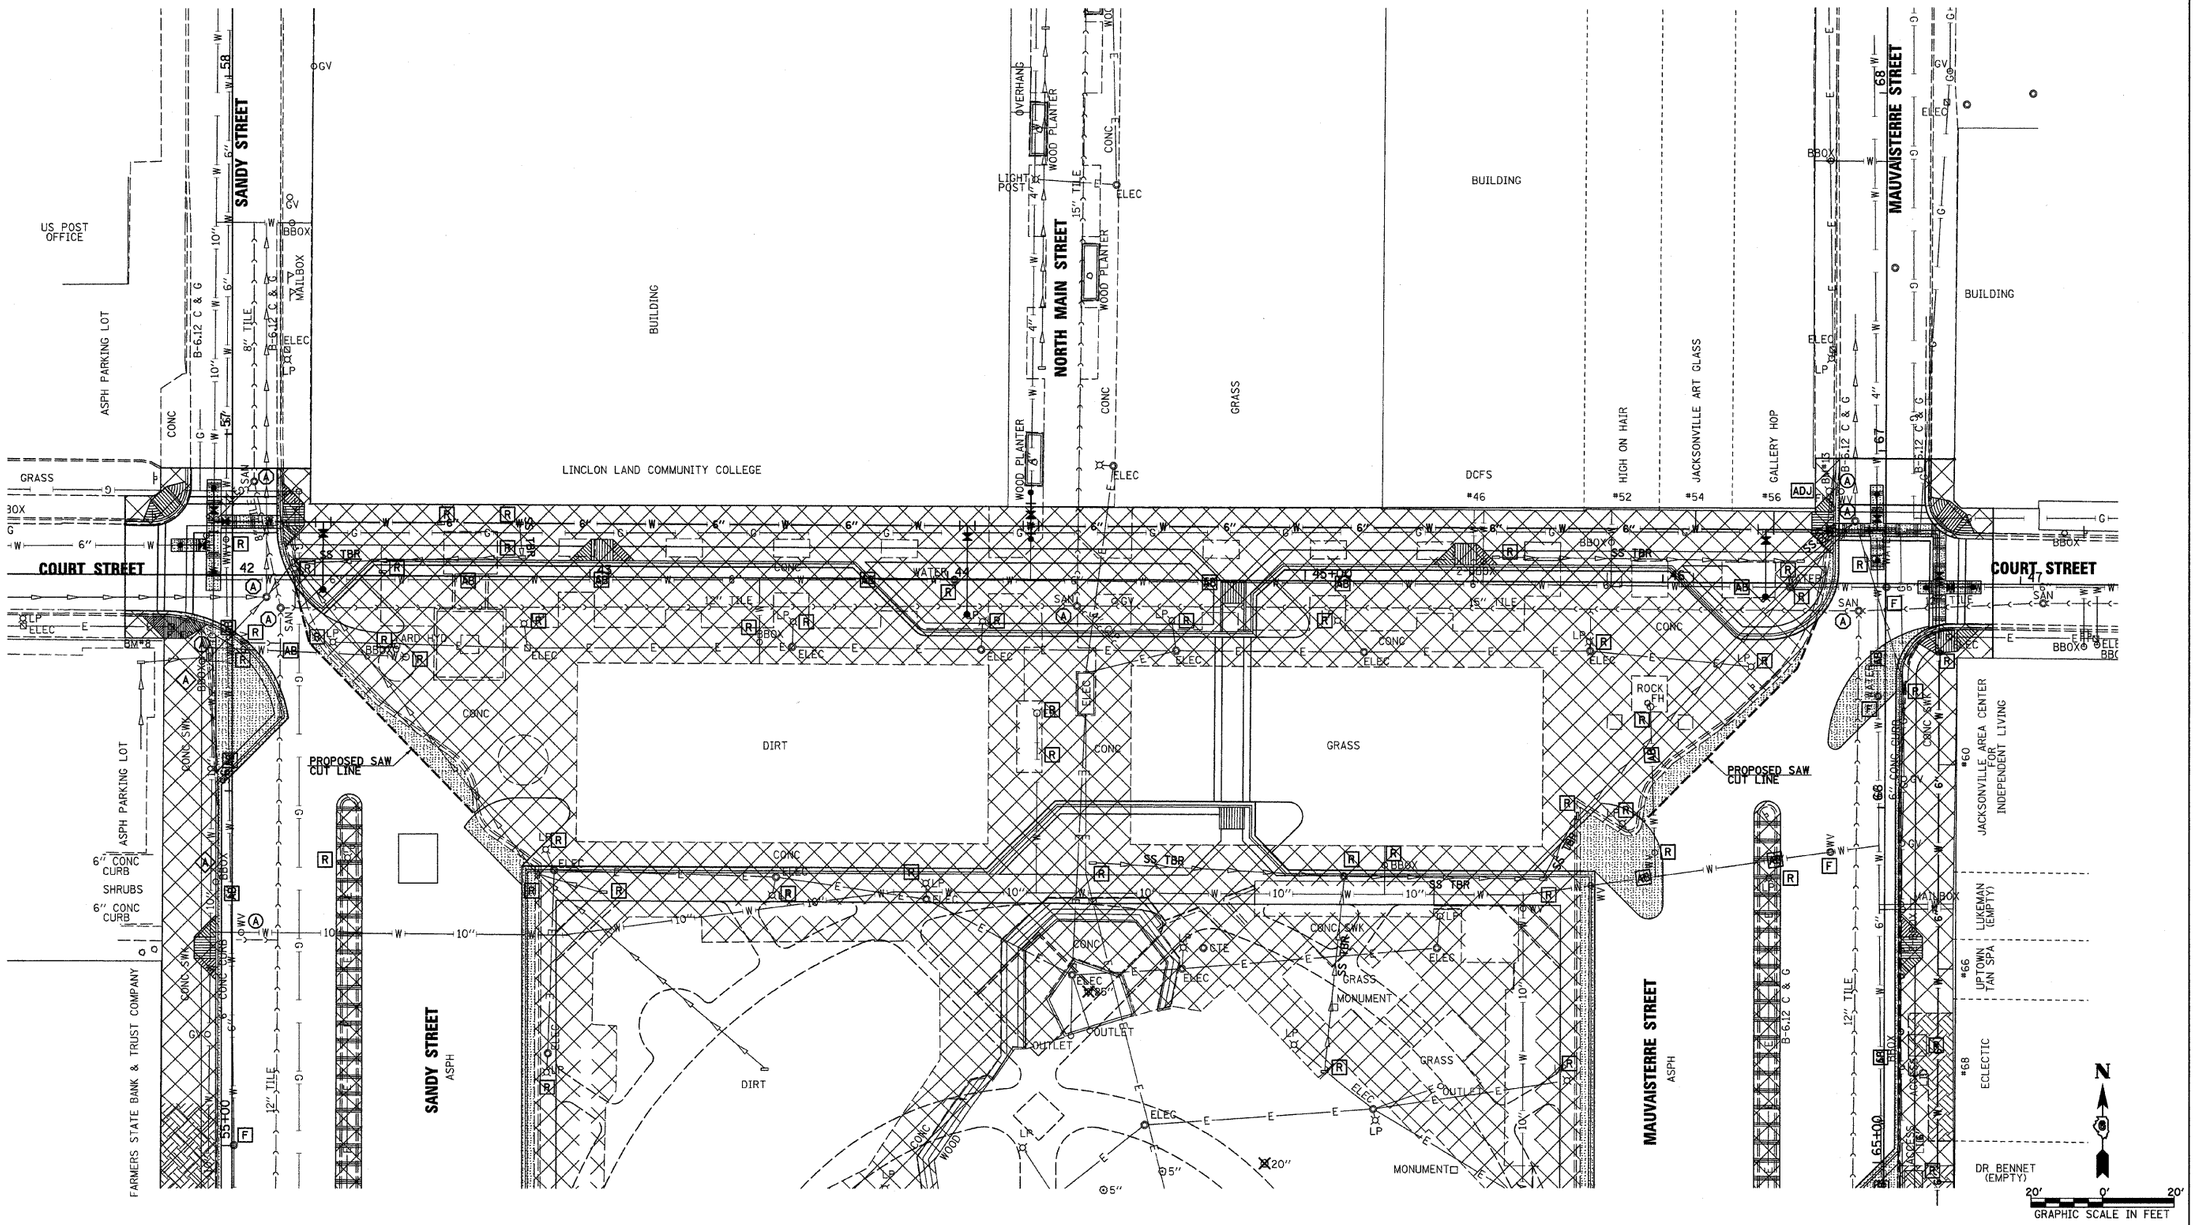

FILE NAME = V:\2522\Plaza Plans\2522R002.dgn	USER NAME = jwhite	DESIGNED - JRB	REVISED -	STATE OF ILLINOIS DEPARTMENT OF TRANSPORTATION	CITY OF JACKSONVILLE DOWNTOWN PLAZA STREETS RECONSTRUCTION REMOVAL PLANS	F.A. RTE.	SECTION	COUNTY	TOTAL SHEETS / SHEET NO.
		DRAWN - JMO	REVISED -			N/A	05-00121-00-PV	MORGAN	74 / 18
	PLOT SCALE = 20.0000 ' / IN.	CHECKED - JRB	REVISED -					CONTRACT NO. 93504	
	PLOT DATE = 9/25/2009	DATE - 09/25/09	REVISED -		SCALE: 1" = 20' SHEET NO. OF SHEETS STA. TO STA.	FED. ROAD DIST. NO.	ILLINOIS	FED. AID PROJECT	