SEC 21, T15N, R10W, 3RD PM

PROPOSED B-6.12 COMBINATION CONCRETE CURB AND GUTTER

PROPOSED PCC SIDEWALK, 4"

+83.04, 81.00' LT
ELEV 612.43

PROPOSED B-6.12 COMBINATION CONCRETE CURB AND GUTTER

+64.99, 81.00' LT
ELEV 612.40

+81.99, 81.00' LT
ELEV 611.23

+66.68, 90.45' LT

+81.61, 81.00' LT
ELEV 611.72

+86.93, 77.11' LT
ELEV 612.54

C&G GRADE = +0.70%

B-6.12 C & G

C&G GRADE = 1.00%

PROPOSED PCC SIDEWALK, 4"

+28.60, 80.39' LT
ELEV 612.41

+39.60, 80.30' LT
ELEV 612.58

+50.60, 80.22' LT
ELEV 612.41

+97.28, 37.22' LT
ELEV 611.10

+86.31, 41.53' LT

+86.34, 11.53' LT
ELEV 611.00

+65.09, 11.53' LT
ELEV 610.63(E)

+81.48, 66.00' LT

+78.65, 68.83' LT
ELEV 612.65

+81.48, 62.00' LT
ELEV 612.81

+80.60, 80.00' LT

+80.60, 50.00' LT
ELEV 612.34

+80.60, 39.00' LT
ELEV 612.50

+90.82, 73.22' LT
ELEV 612.65

+90.82, 62.00' LT
ELEV 612.87

+90.82, 16.00' LT
ELEV 612.75

+45.99, 62.00' LT
ELEV 613.00

+83.13, 16.00' LT
ELEV 612.48

+82.99, 80.00' LT

+72.65, 66.00' LT

+82.99, 50.00' LT
ELEV 612.16

+82.99, 39.00' LT
ELEV 612.32

MAUVAISTERRE STREET

℄ CONSTRUCTION & PROFILE GRADE LINE

+48.07, 42.59' LT
ELEV 611.07

+46.89, 39.77' LT
ELEV 611.11

+14.24, 43.52' LT

+10.63, 23.96' LT
ELEV 611.41

+42.20, 15.72' LT
ELEV 611.60

+80.60, 28.00' LT
ELEV 612.34

+81.57, 16.00' LT
ELEV 612.17

+78.74, 9.17' LT
ELEV 612.50

+81.57, 12.00' LT

+61.30, 16.00' LT
ELEV 612.66

+01.43, 16.00' LT
ELEV 612.80

+85.96, 14.83' LT
ELEV 612.42

+82.99, 28.00' LT
ELEV 612.16

+18.25, 13.95' LT

LIMITS OF CONSTRUCTION STA 61+65.00

LIMITS OF CONSTRUCTION STA 66+97.79

89°34'30.59"

90°34.36"

SURVEY ℄ MAUVAISTERRE STREET

C&G GRADE = +1.28%

C&G GRADE = +0.30%

C&G GRADE = -0.80%

+64.31, 12.49' RT
ELEV 610.54(E)

+60.92, 3.00' RT
ELEV 611.40

+00.00, 3.00' RT
ELEV 611.90

+46.23, 19.00' RT

+72.86, 12.00' RT

+83.24, 3.00' RT
ELEV 612.15

+87.08, 0.84' LT
ELEV 612.28

+90.82, 4.59' LT
ELEV 612.40

+12.86, 12.27' RT
ELEV 612.43

+12.74, 30.00' RT
ELEV 612.26(E)

+03.79, 3.00' RT
ELEV 612.04

+83.13, 12.00' LT

+89.87, 12.00' RT

+49.87, 11.73' RT
ELEV 612.37

+49.74, 30.00' RT
ELEV 612.15(E)

+16.43, 19.00' RT

+36.44, 3.00' RT
ELEV 610.98

+36.44, 18.00' RT

+51.44, 18.18' RT
ELEV 610.74

+51.30, 30.00' RT
ELEV 610.61(E)

+97.73, 10.96' RT
ELEV 610.65(E)

+86.43, 10.92' RT
ELEV 610.88

+86.40, 21.92' RT

+75.40, 21.79' RT
ELEV 610.91

+75.30, 30.00' RT
ELEV 610.79(E)

+76.57, 12.48' RT
ELEV 610.80

+76.58, 23.48' RT

+87.58, 23.57' RT
ELEV 610.85

+87.52, 30.00' RT
ELEV 610.74(E)

+11.62, 18.70' RT
ELEV 611.08

+11.53, 30.00' RT
ELEV 610.98(E)

STA 62+00.00 (MAUVAISTERRE ST ℄)=
STA 36+61.04 (SANDY ST ℄)

SURVEY ℄ EAST STATE STREET

STA 80+00.00 (EAST STATE ST ℄)=
STA 64+31.45 (MAUVAISTERRE ST ℄)

PROPOSED B-6.12 COMBINATION CONCRETE CURB AND GUTTER

PROPOSED PCC SIDEWALK, 4"

STA 66+62.79 (MAUVAISTERRE ST ℄)=
STA 46+62.31 (COURT ST ℄)

MORGAN STREET

COURT STREET

20' 0' 20'
GRAPHIC SCALE IN FEET

+12.99, 79.93' LT
ELEV 611.70

+23.99, 79.90' LT
ELEV 611.86

+34.99, 79.87' LT
ELEV 611.70

+65.94, 60.38' LT
ELEV 610.55

+50.89, 39.76' LT

+46.87, 33.19' LT
ELEV 611.13

+66.87, 33.14' LT

+66.81, 13.14' LT
ELEV 611.08

+97.82, 13.04' LT
ELEV 610.53(E)

BM#13

PLAN

SURVEYED	DATE
PLOTTED	
ALIGNMENT CHECKED	BY
P.O.B. / P.O.C. CHECKED	
P.O.B. FILE NAME	
NOTE BOOK	
NO.	

PROFILE

SURVEYED	DATE
PLOTTED	
GRADES CHECKED	BY
P.I.M. NOTED	
STRUCTURE NOTATIONS CHKD	
NOTE BOOK	
NO.	

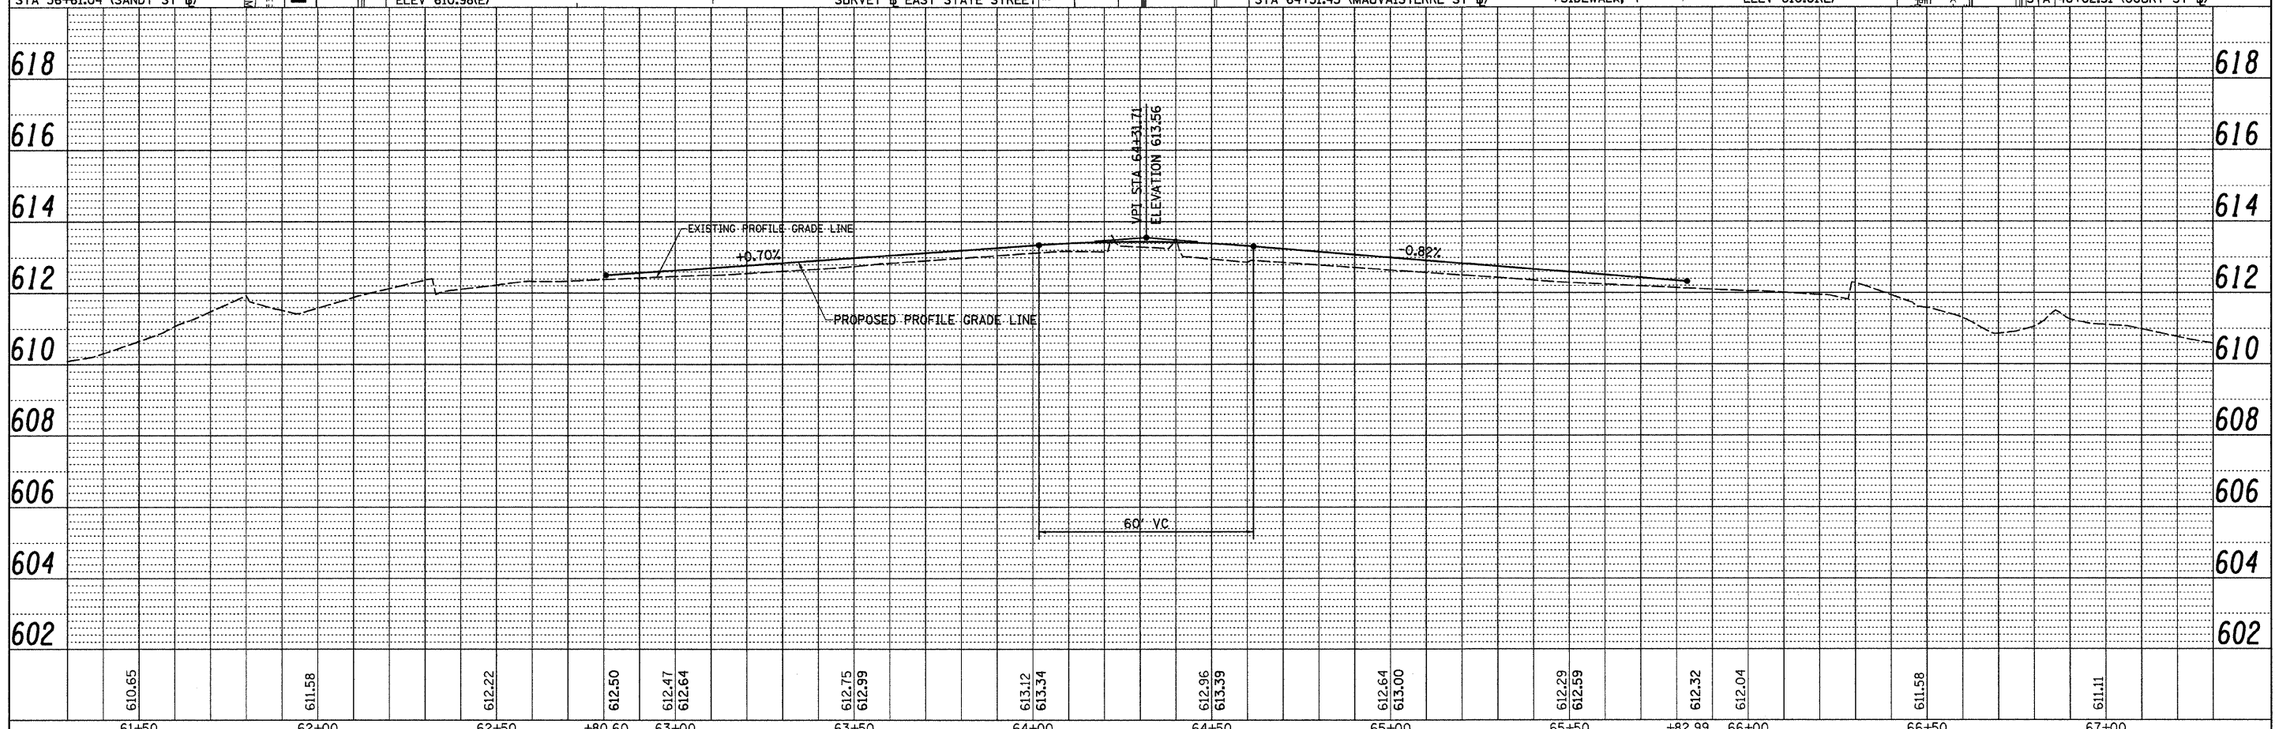

FILE NAME = v:\2522\plaze plans\MAUVPAVPP4.dgn	USER NAME = jwhite	DESIGNED - JRB	REVISED -
		DRAWN - JMO	REVISED -
	PLOT SCALE = 20.0000 ' / IN.	CHECKED - JRB	REVISED -
	PLOT DATE = 9/25/2009	DATE - 09/25/09	REVISED -

STATE OF ILLINOIS
DEPARTMENT OF TRANSPORTATION

CITY OF JACKSONVILLE DOWNTOWN PLAZA STREETS RECONSTRUCTION
MAUVAISTERRE STREET PLAN & PROFILE SHEET

SCALE: 1" = 20' | SHEET NO. OF SHEETS | STA. 61+65.00 TO STA. 66+97.79

F.A.U. RTE.	SECTION	COUNTY	TOTAL SHEETS	SHEET NO.
N/A	05-00121-00-PV	MORGAN	74	22
		CONTRACT NO. 93504		

FED. ROAD DIST. NO. 6 | ILLINOIS | FED. AID PROJECT