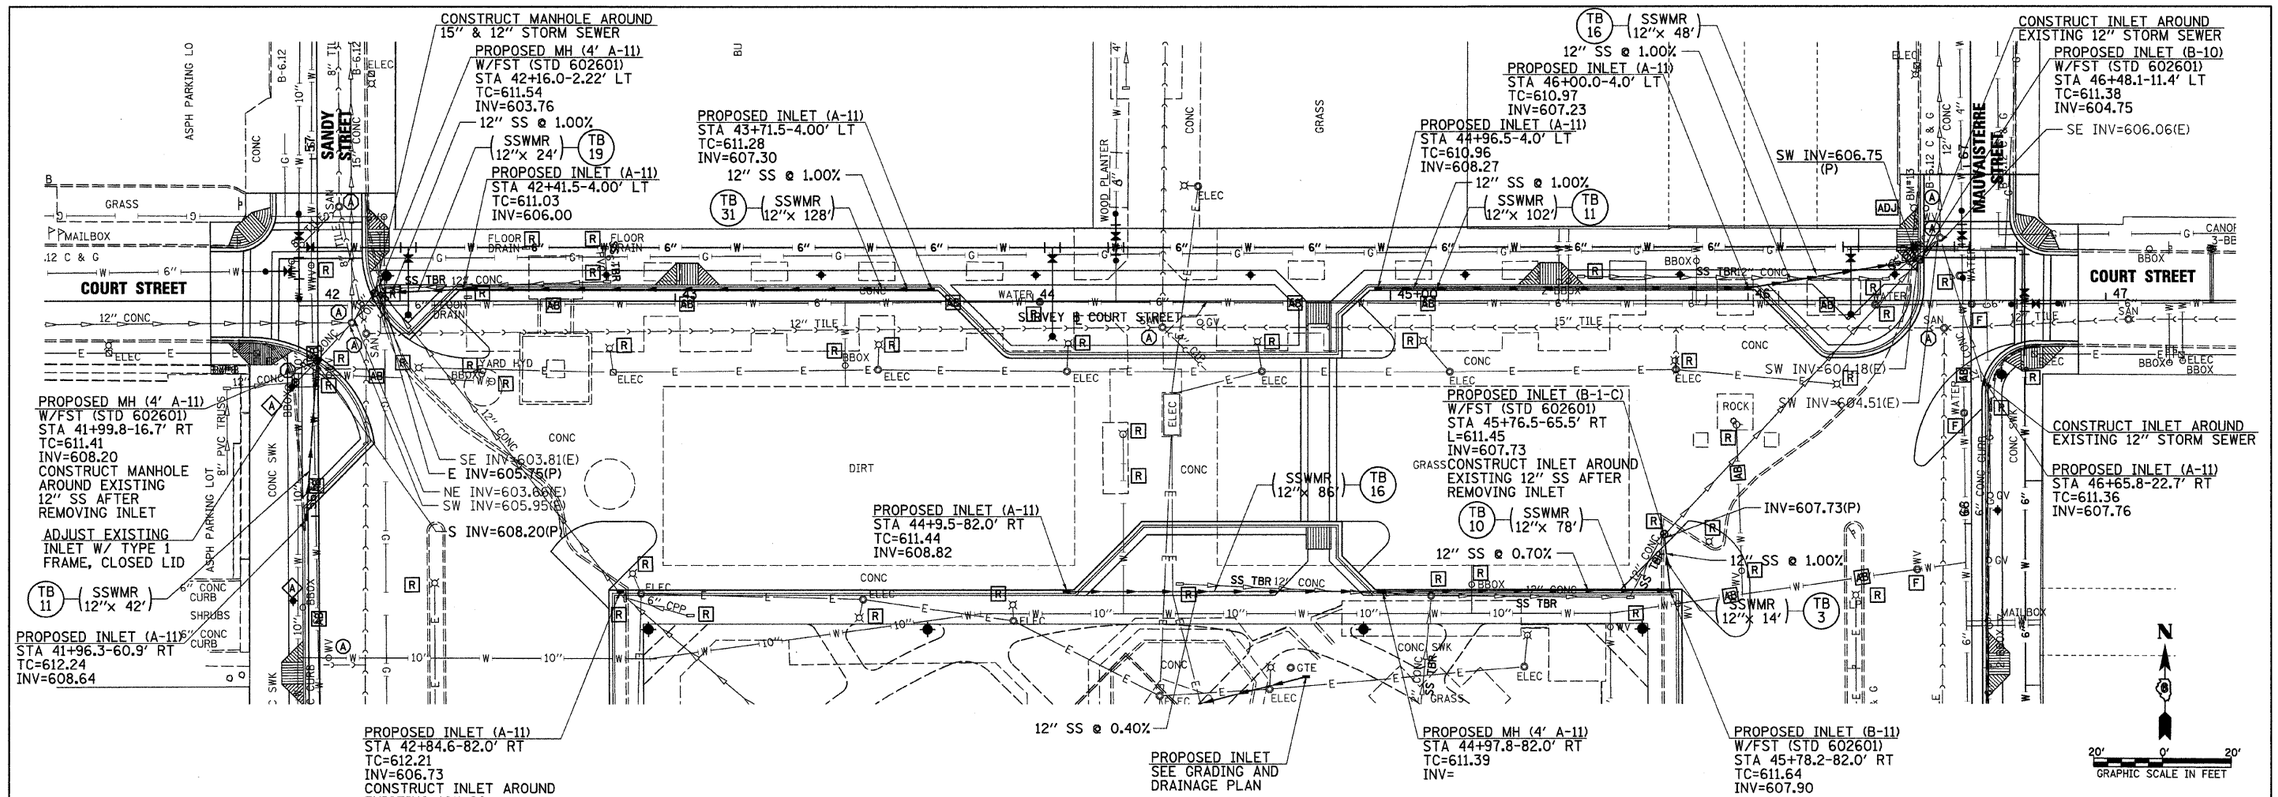

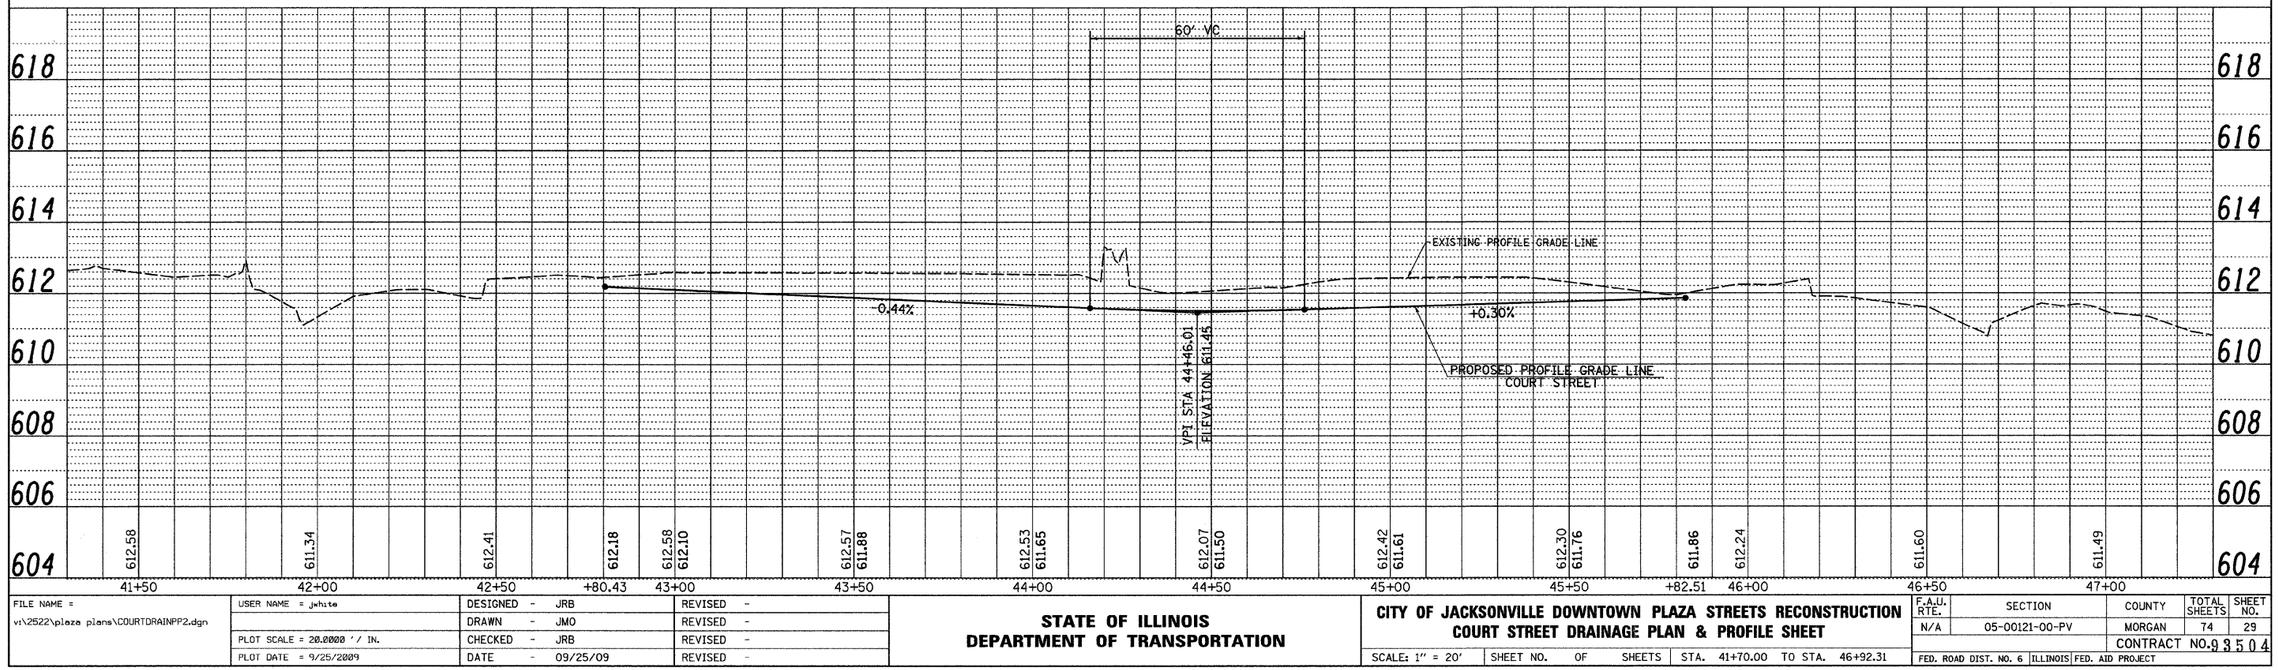

FILE NAME = v:\2522\plaza plans\COURTDRAINPP2.dgn	USER NAME = jwhite	DESIGNED - JRB	REVISED -
		DRAWN - JMO	REVISED -
	PLOT SCALE = 20.0000 ' / IN.	CHECKED - JRB	REVISED -
	PLOT DATE = 9/25/2009	DATE - 09/25/09	REVISED -

STATE OF ILLINOIS
DEPARTMENT OF TRANSPORTATION

CITY OF JACKSONVILLE DOWNTOWN PLAZA STREETS RECONSTRUCTION
COURT STREET DRAINAGE PLAN & PROFILE SHEET

SCALE: 1" = 20' | SHEET NO. OF SHEETS | STA. 41+70.00 TO STA. 46+92.31

F.A.U. RTE.	SECTION	COUNTY	TOTAL SHEETS	SHEET NO.
N/A	05-00121-00-PV	MORGAN	74	29
		CONTRACT NO. 93504		
FED. ROAD DIST. NO. 6	ILLINOIS	FED. AID PROJECT		