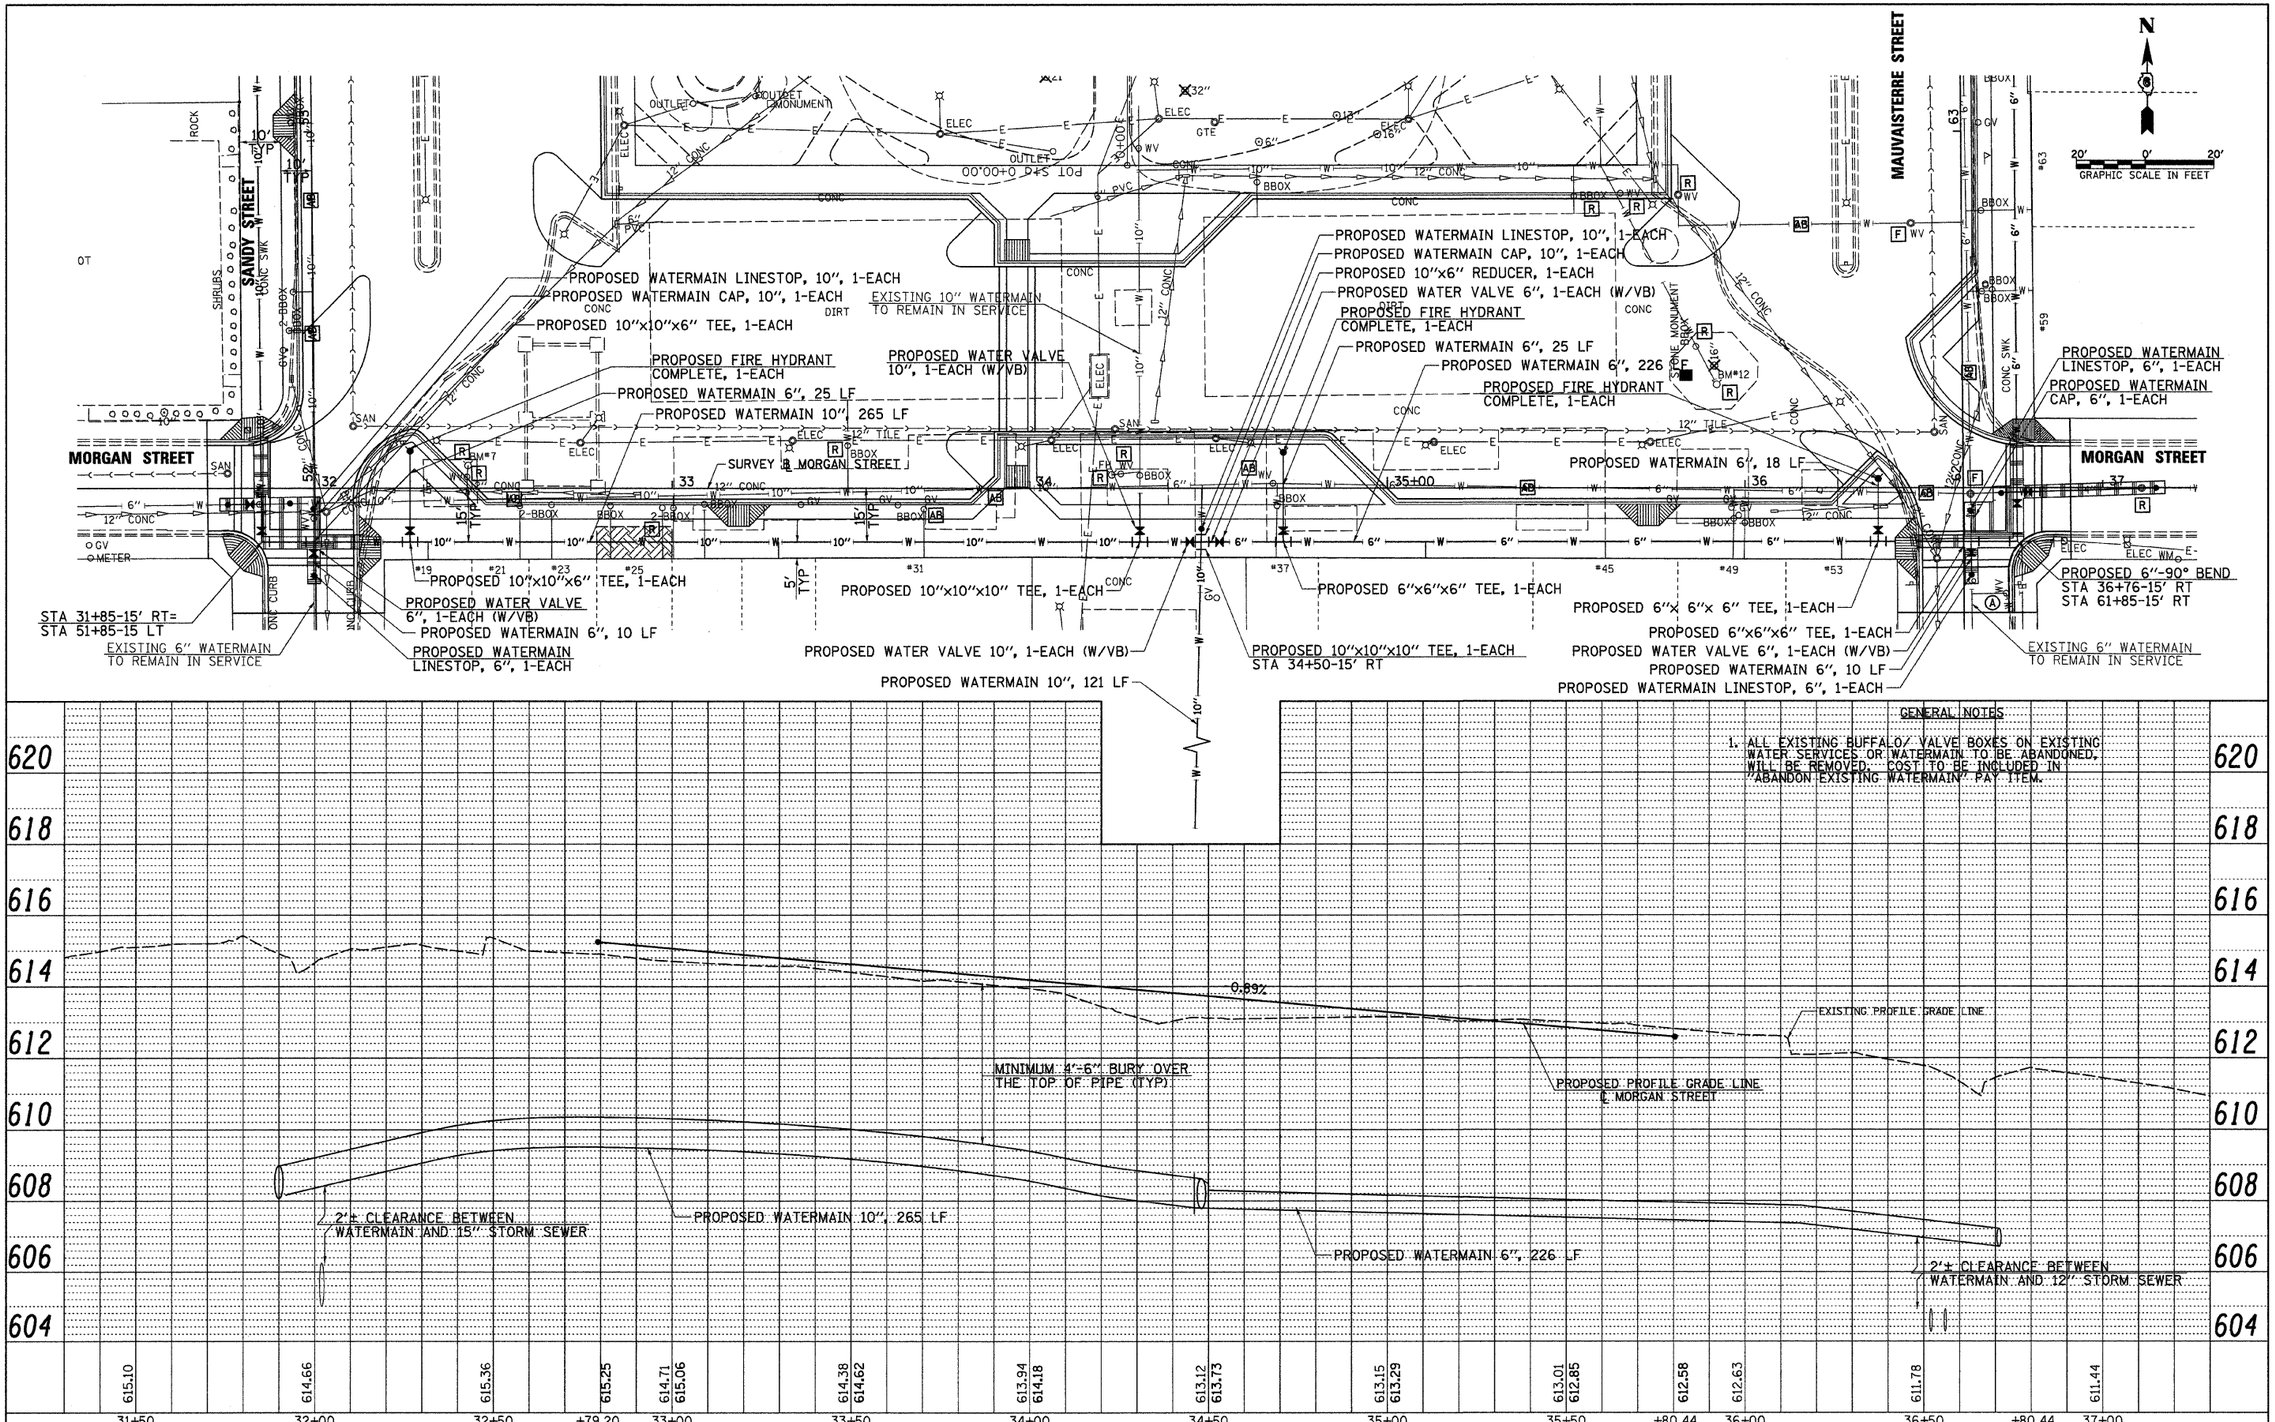

FILE NAME = v:\2557\MORGANWMPP1.dgn	USER NAME = jwhite	DESIGNED - JRB	REVISED -
		DRAWN - JMO	REVISED -
	PLOT SCALE = 20.0000 ' / IN.	CHECKED - JRB	REVISED -
	PLOT DATE = 9/25/2009	DATE - 09/25/09	REVISED -

STATE OF ILLINOIS
DEPARTMENT OF TRANSPORTATION

CITY OF JACKSONVILLE DOWNTOWN PLAZA STREETS RECONSTRUCTION
MORGAN STREET WATERMAIN SHEET

SCALE: 1" = 20' | SHEET NO. OF SHEETS | STA. 31+70.00 TO STA. 36+91.04

F.A.U. RTE.	SECTION	COUNTY	TOTAL SHEETS	SHEET NO.
N/A	05-00121-00-PV	MORGAN	74	30
		CONTRACT NO. 93504		

FED. ROAD DIST. NO. 6 | ILLINOIS | FED. AID PROJECT