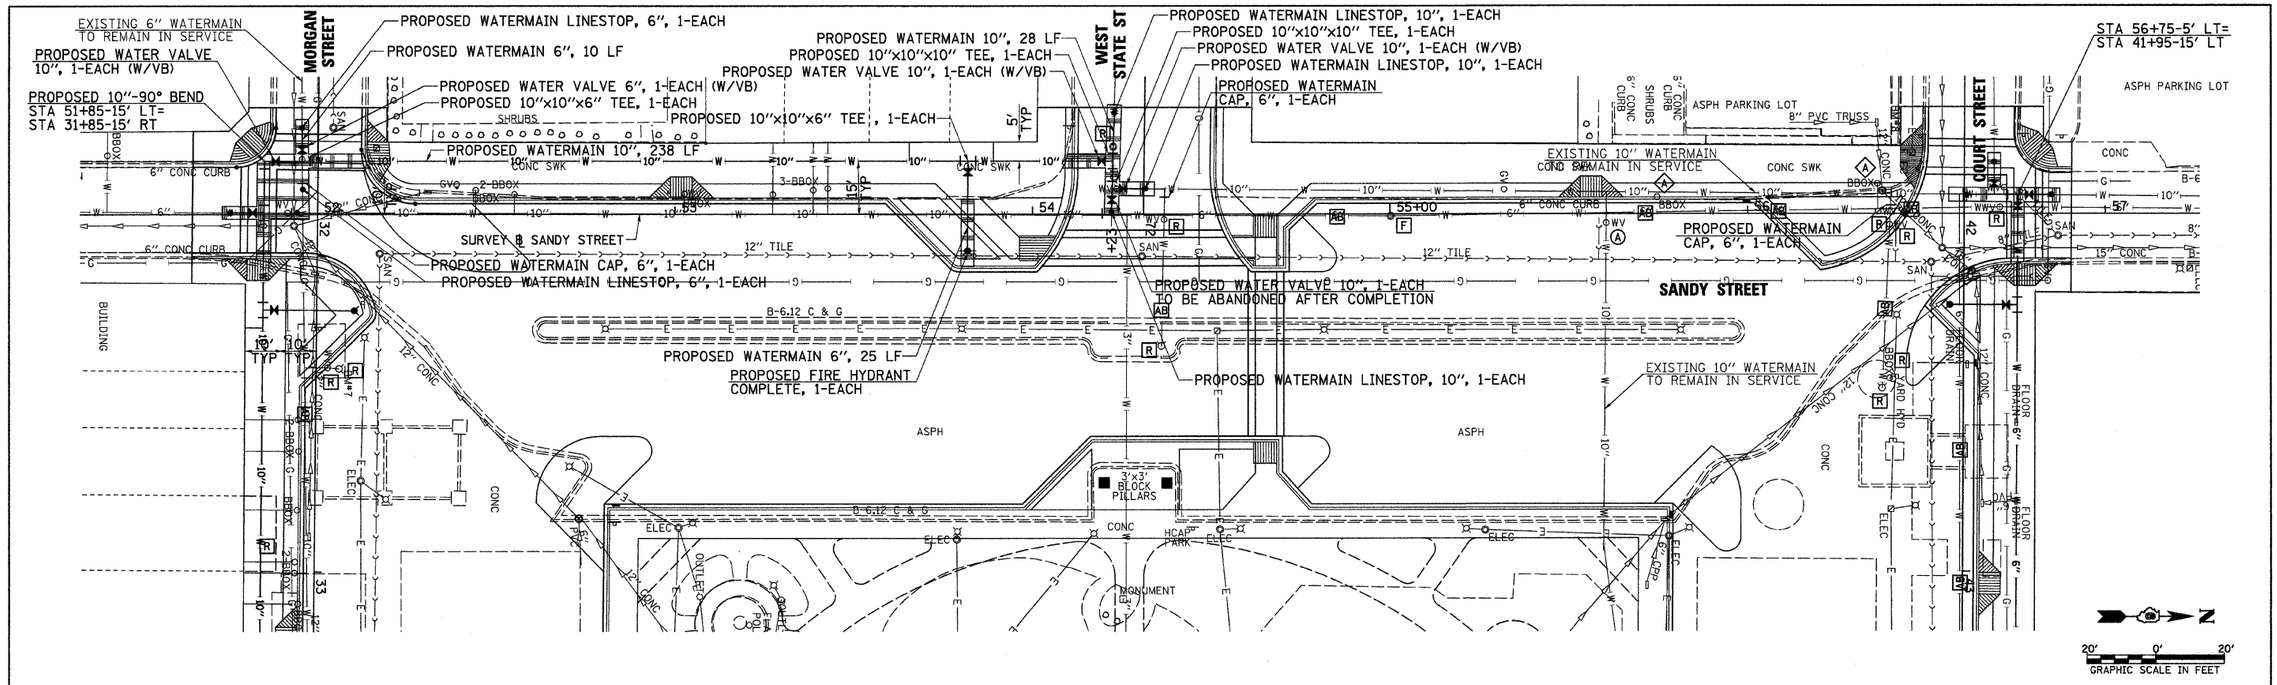

PLAN

DATE	BY	
		SURVEYED
		PLOTTED
		ALIGNMENT CHECKED
		BY (M) MARKED
		PLAN FILE NAME

NOTE BOOK
NO.

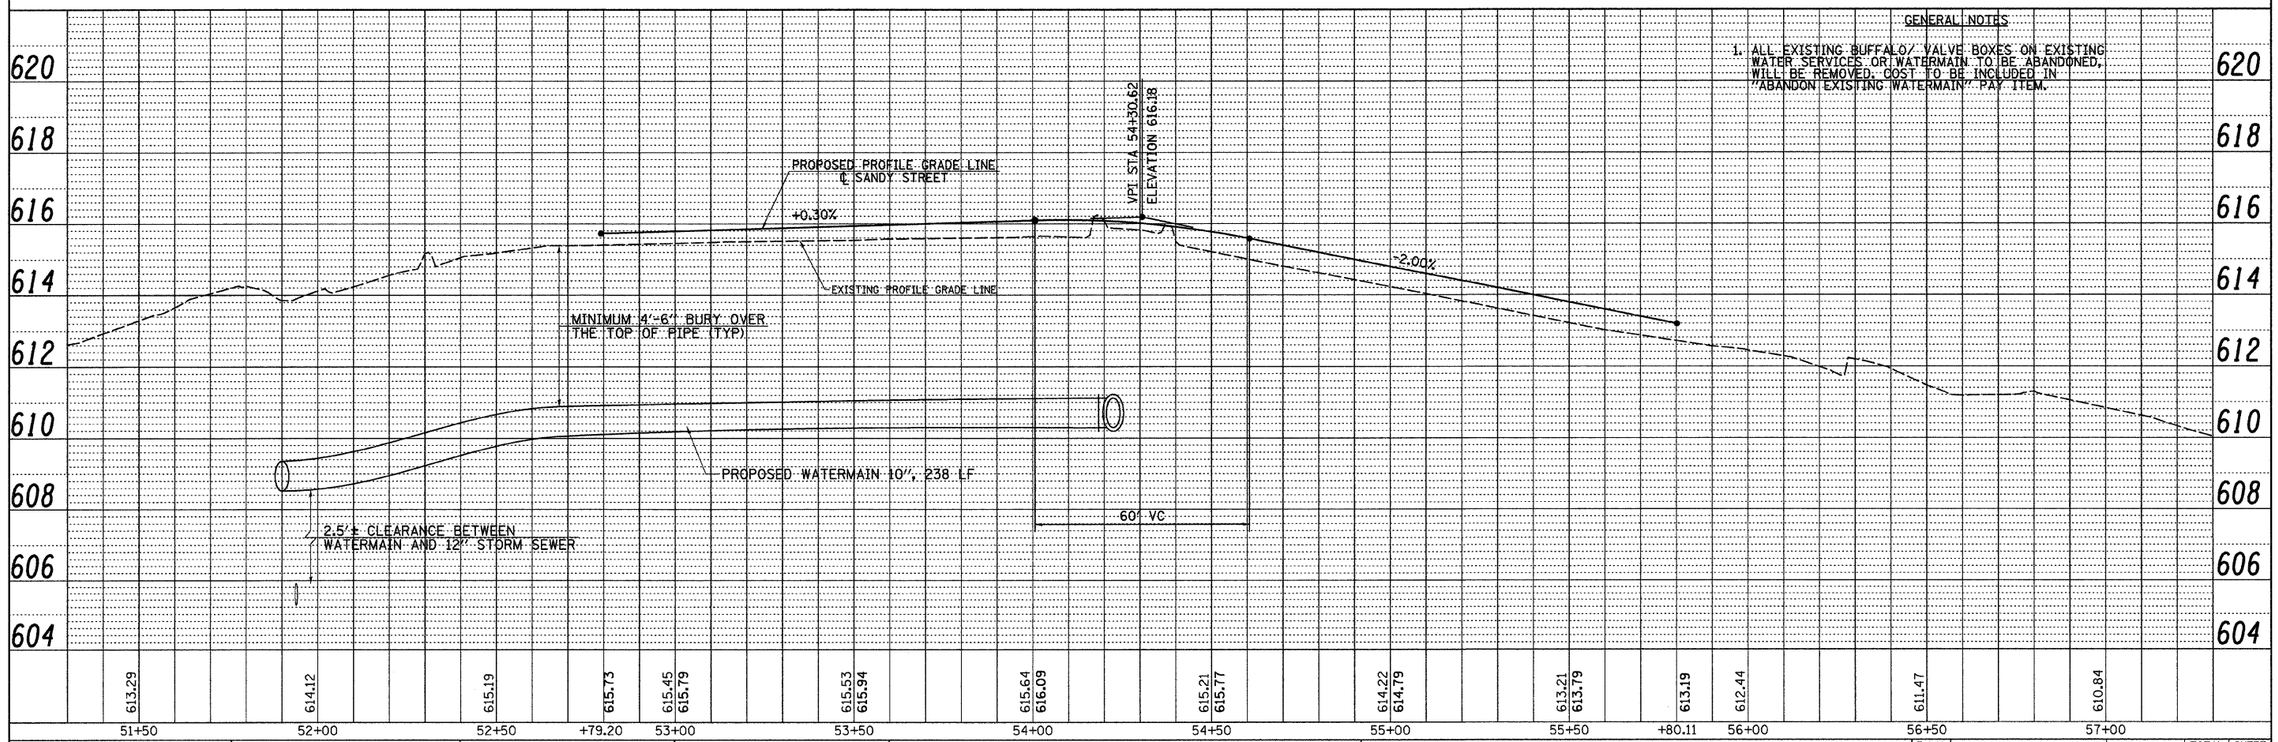

PROFILE

DATE	BY	
		SURVEYED
		PLOTTED
		GRADES CHECKED
		R.M. NOTED
		STRUCTURE NOTATING CHKD

NOTE BOOK
NO.

GENERAL NOTES

1. ALL EXISTING BUFFALO/ VALVE BOXES ON EXISTING WATER SERVICES OR WATERMAIN TO BE ABANDONED, WILL BE REMOVED. COST TO BE INCLUDED IN "ABANDON EXISTING WATERMAIN" PAY ITEM.

FILE NAME = v:\2557\SANDYWMPP3.dgn	USER NAME = jwhite	DESIGNED - JRB	REVISED -
		DRAWN - JMO	REVISED -
	PLOT SCALE = 20.0000 ' / IN.	CHECKED - JRB	REVISED -
	PLOT DATE = 9/25/2009	DATE - 09/25/09	REVISED -

STATE OF ILLINOIS
DEPARTMENT OF TRANSPORTATION

CITY OF JACKSONVILLE DOWNTOWN PLAZA STREETS RECONSTRUCTION
SANDY STREET WATERMAIN SHEET

SCALE: 1" = 20' | SHEET NO. OF SHEETS | STA. 51+65.00 TO STA. 56+90.53

F.A.U. RTE.	SECTION	COUNTY	TOTAL SHEETS	SHEET NO.
N/A	05-00121-00-PV	MORGAN	74	32
		CONTRACT NO. 93504		

FED. ROAD DIST. NO. 6 | ILLINOIS | FED. AID PROJECT