FINAL SURVEY	SURVEYED	BY	
	AS STAKED		
NOTE BOOK	TEMPLATE		
	AREAS		
NO.	AREAS CHECKED		DATE

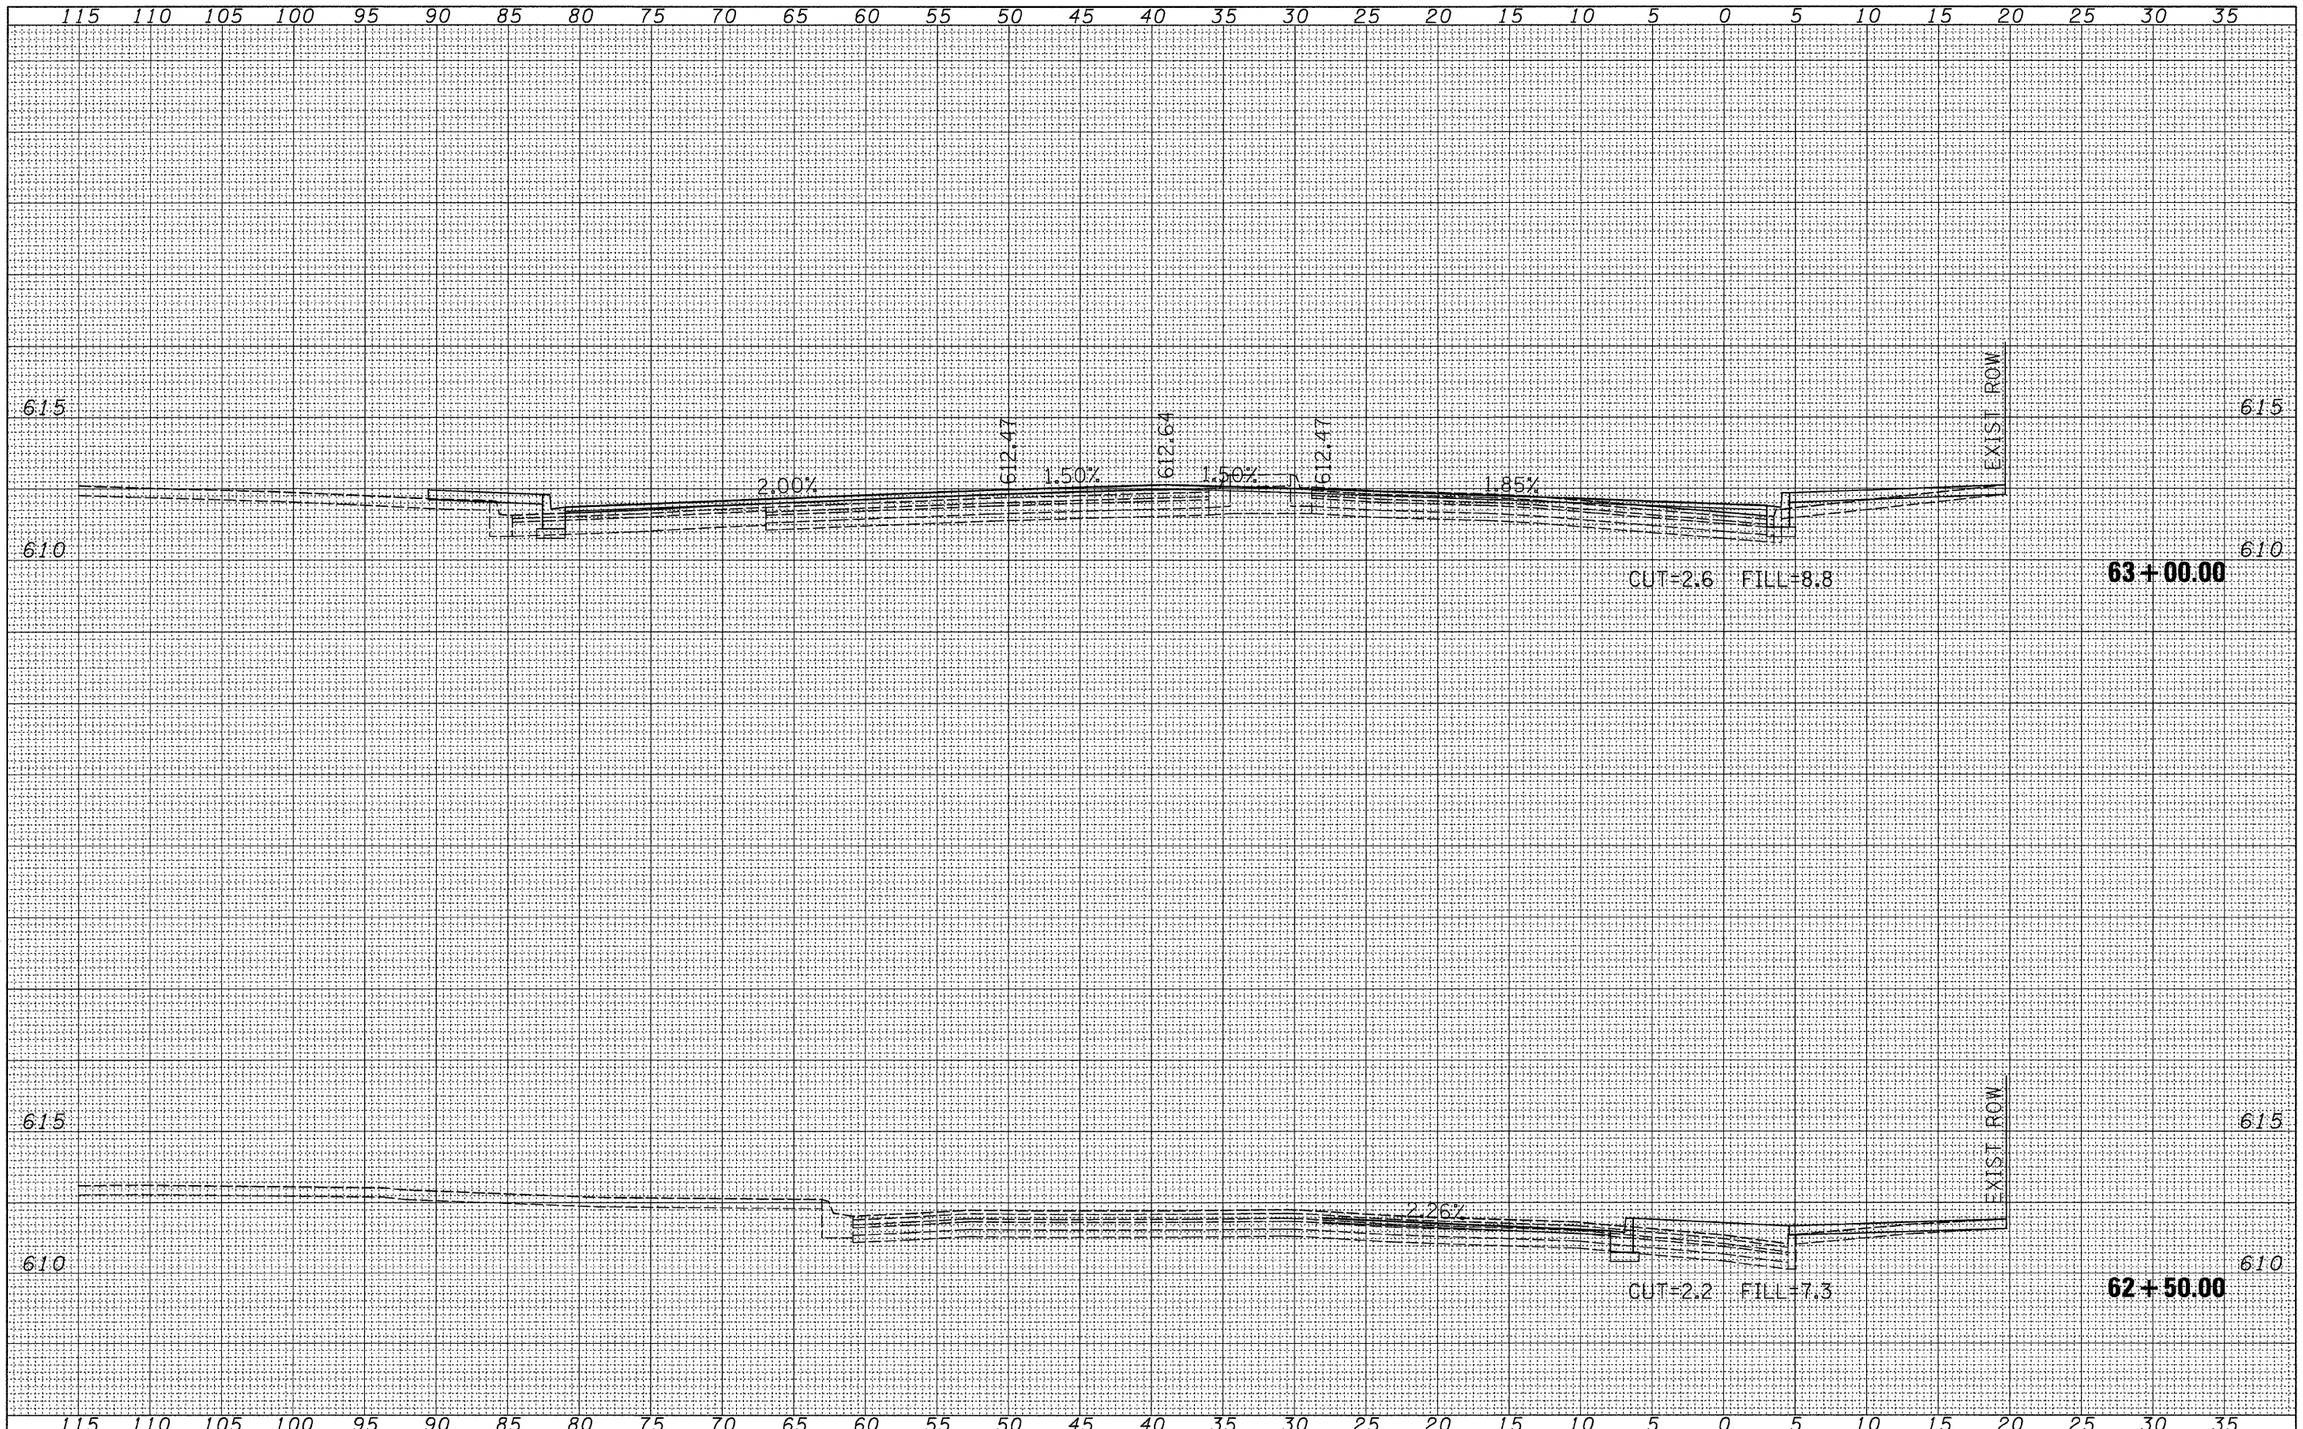

ORIGINAL SURVEY	SURVEYED	BY	
	AS STAKED		
NOTE BOOK	TEMPLATE		
	AREAS		
NO.	AREAS CHECKED		DATE

FILE NAME = V:\2522\Plaza Plans\plazaxsheets.dgn	USER NAME = jwhite	DESIGNED - JRB	REVISED -
		DRAWN - JCW	REVISED -
	PLOT SCALE = 5.0000 ' / IN.	CHECKED - JRB	REVISED -
	PLOT DATE = 9/25/2009	DATE - 09/25/09	REVISED -

STATE OF ILLINOIS
DEPARTMENT OF TRANSPORTATION

CITY OF JACKSONVILLE DOWNTOWN PLAZA STREET RECONSTRUCTION
MAUVAISTERRE STREET CROSS SECTION SHEETS

SCALE: 1"=2.5'V=5'H | SHEET NO. OF SHEETS | STA. 62+50.00 TO STA. 63+00.00

F.A. RTE.	SECTION	COUNTY	TOTAL SHEETS	SHEET NO.
N/A	05-00121-00-PV	MORGAN	74	71
		CONTRACT NO. 93504		
FED. ROAD DIST. NO.	ILLINOIS	FED. AID PROJECT		