CONTRACT No 95493

ROUTE NO.	SECTION	CITY	TOTAL SHEETS	SHEET NO.
STEVENS CREEK BIKEWAY	49-P4000-00-BP	DECATUR PARK DIST.	145	142
FED. ROAD DIST. NO.		ILLINOIS	PROJECT TE-0007(27)	

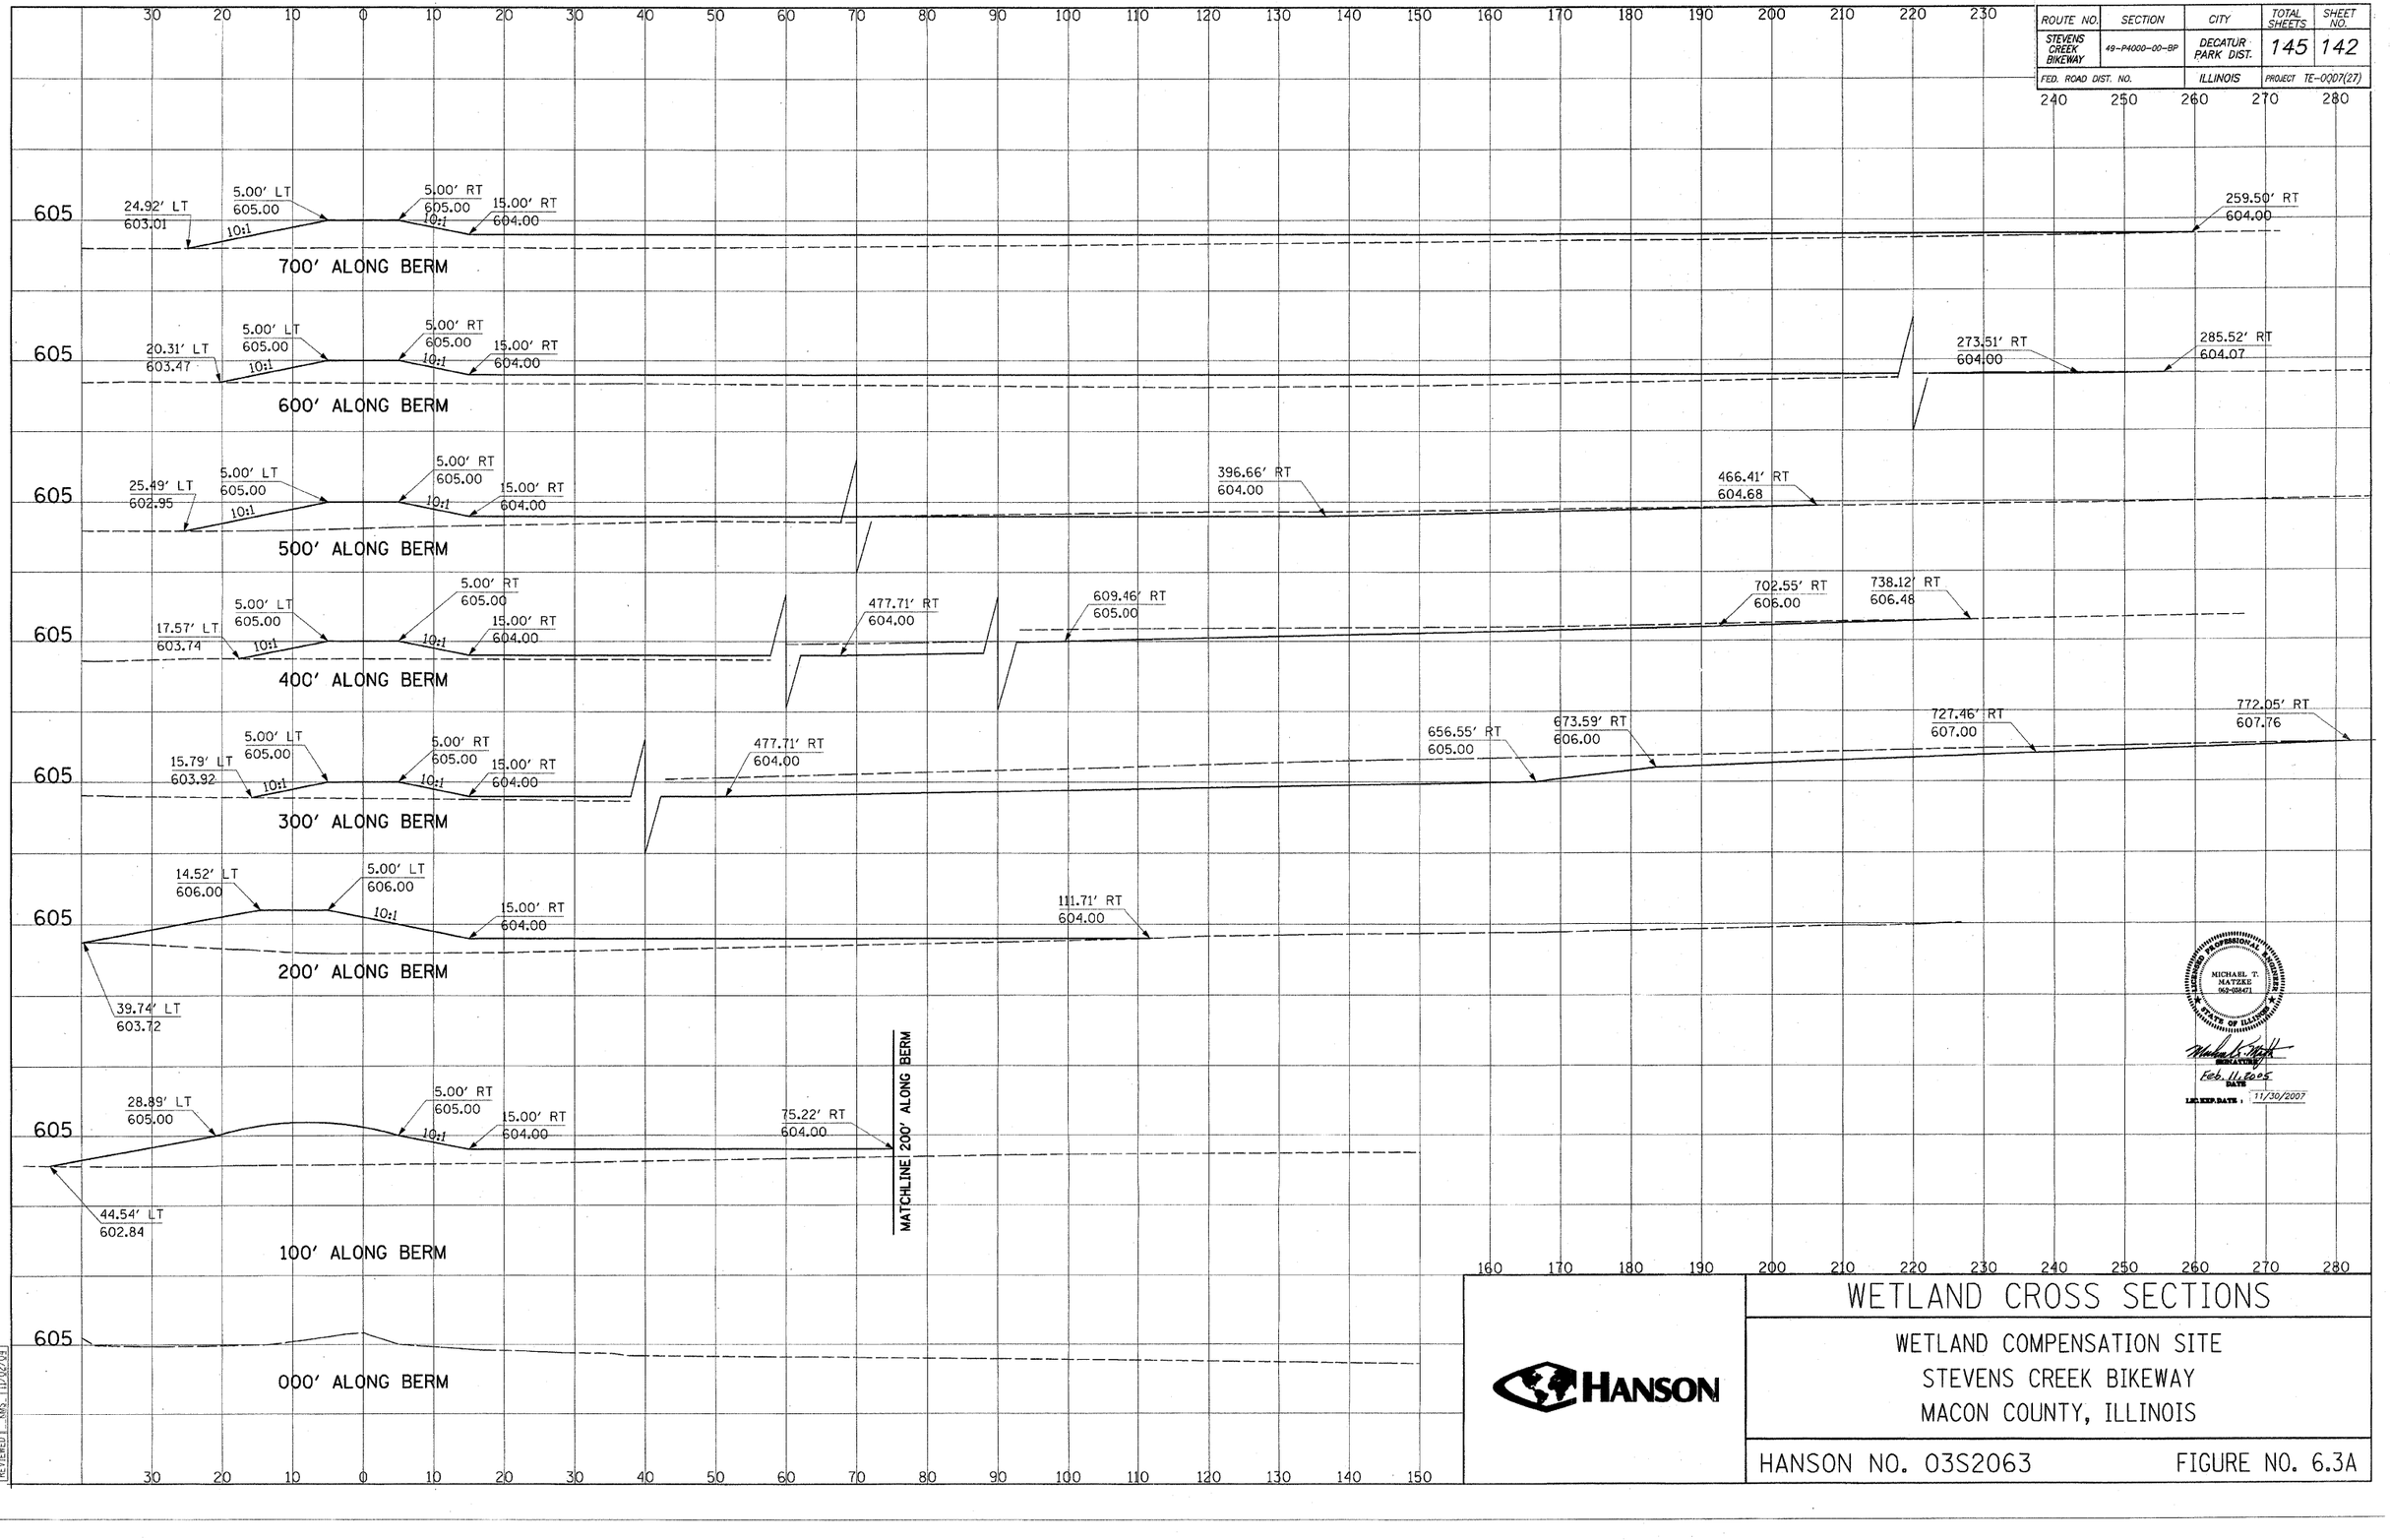

LAYOUT	RLT	11/02/04
DRAWN	RLT	11/02/04
REVIEWED	KMS	11/02/04

02/11/2005
N:\03JOBS\03s2063\civil\sheet\C-WETBNKX.dgn

MICHAEL T. MATZKE 062-058471 STATE OF ILLINOIS REGISTERED PROFESSIONAL ENGINEER

Feb. 11, 2005
DATE

LIC. EXP. DATE : 11/30/2007

HANSON

WETLAND CROSS SECTIONS

WETLAND COMPENSATION SITE
STEVENS CREEK BIKEWAY
MACON COUNTY, ILLINOIS

HANSON NO. 03S2063 FIGURE NO. 6.3A