CONTRACT NO. 95608

ROUTE NO.	SECTION	COUNTY	TOTAL SHEETS	SHEET NO.
FAU7432	*	MACON	47	43
STA. 10+72.18		TO STA. 10+80.40		
FED. RD. DIST. NO. 7	ILLINOIS	PROJECT		
* 08-00602-00-BR				

FINAL — SURVEYED / PLOTTED / ALIGNMENT CHECKED / RT. OF WAY CHECKED — NOTEBOOK NO.____ — BY — DATE

ORIGINAL — SURVEYED / PLOTTED / GRADES CHECKED / BRIDGE NO. ____ / STRUCTURE NOTATIONS CHK'D — NOTEBOOK NO.____ — BY — DATE

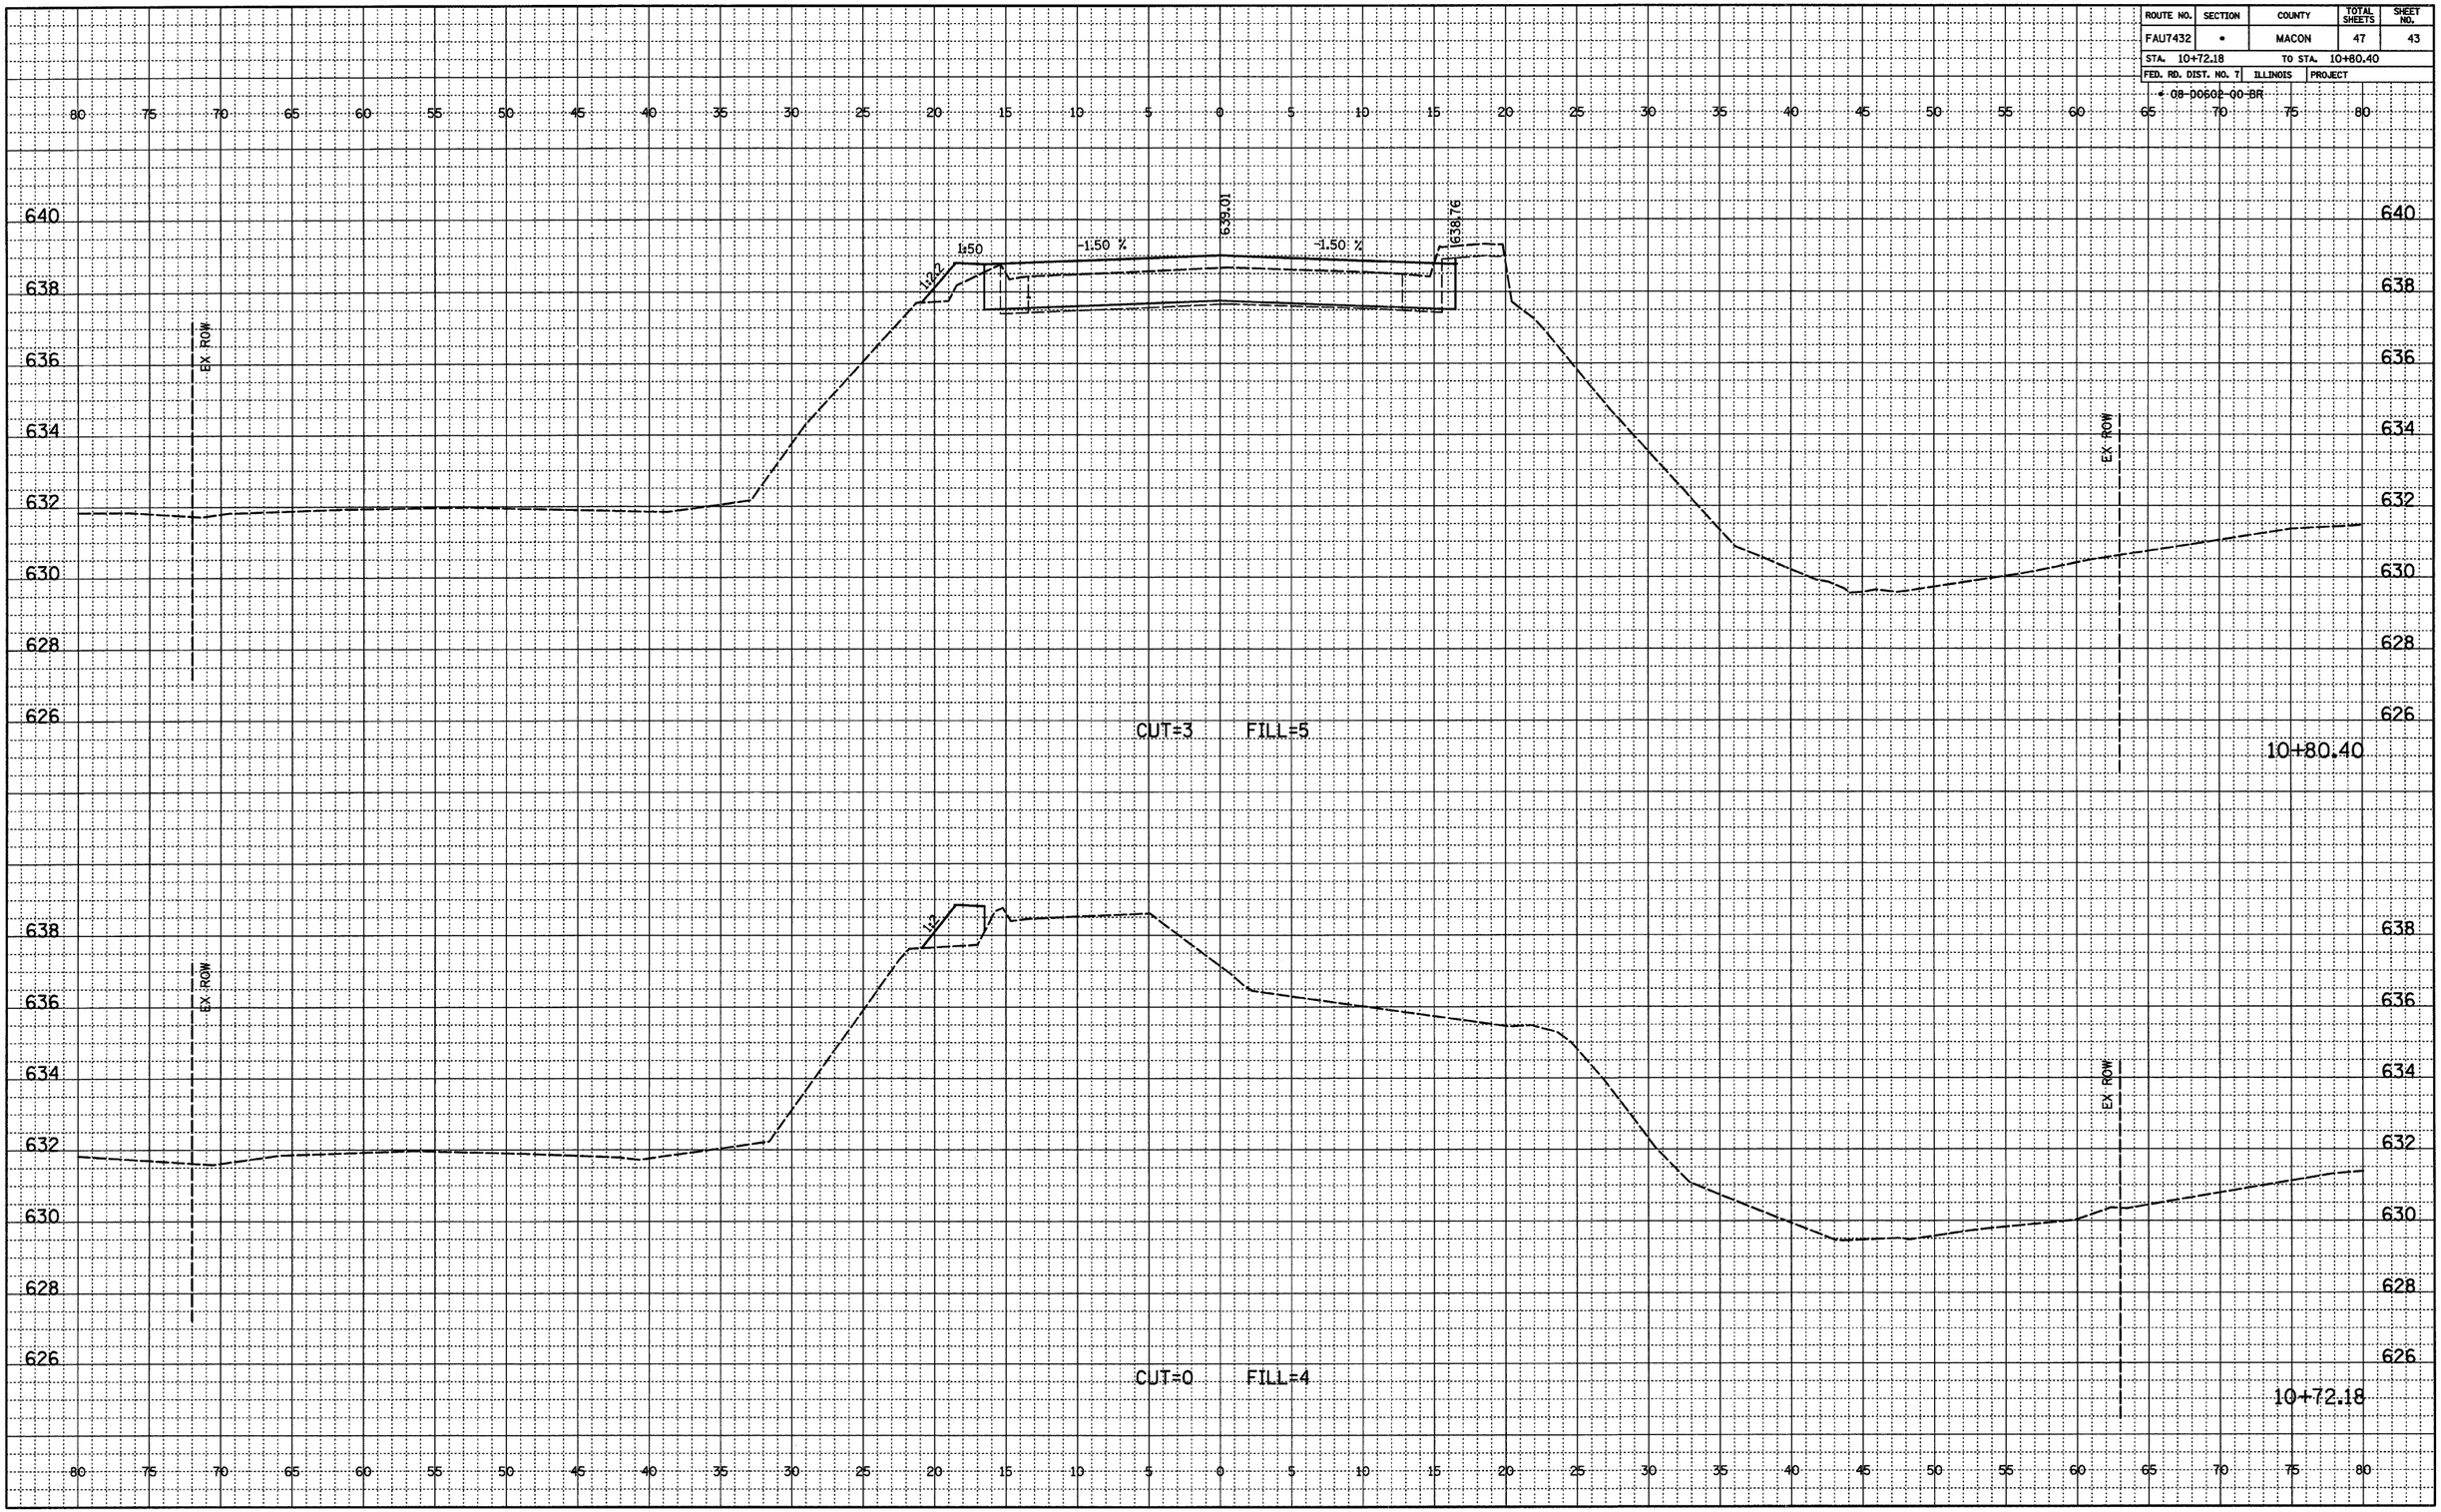

MACARTHUR ROAD