CONTRACT NO. 95608

ROUTE NO.	SECTION	COUNTY	TOTAL SHEETS	SHEET NO.
FAU7432	•	MACON	47	44
STA. 11+02.18		TO STA. 11+10.47		
FED. RD. DIST. NO. 7	ILLINOIS	PROJECT		

• 08-00602-00-BR

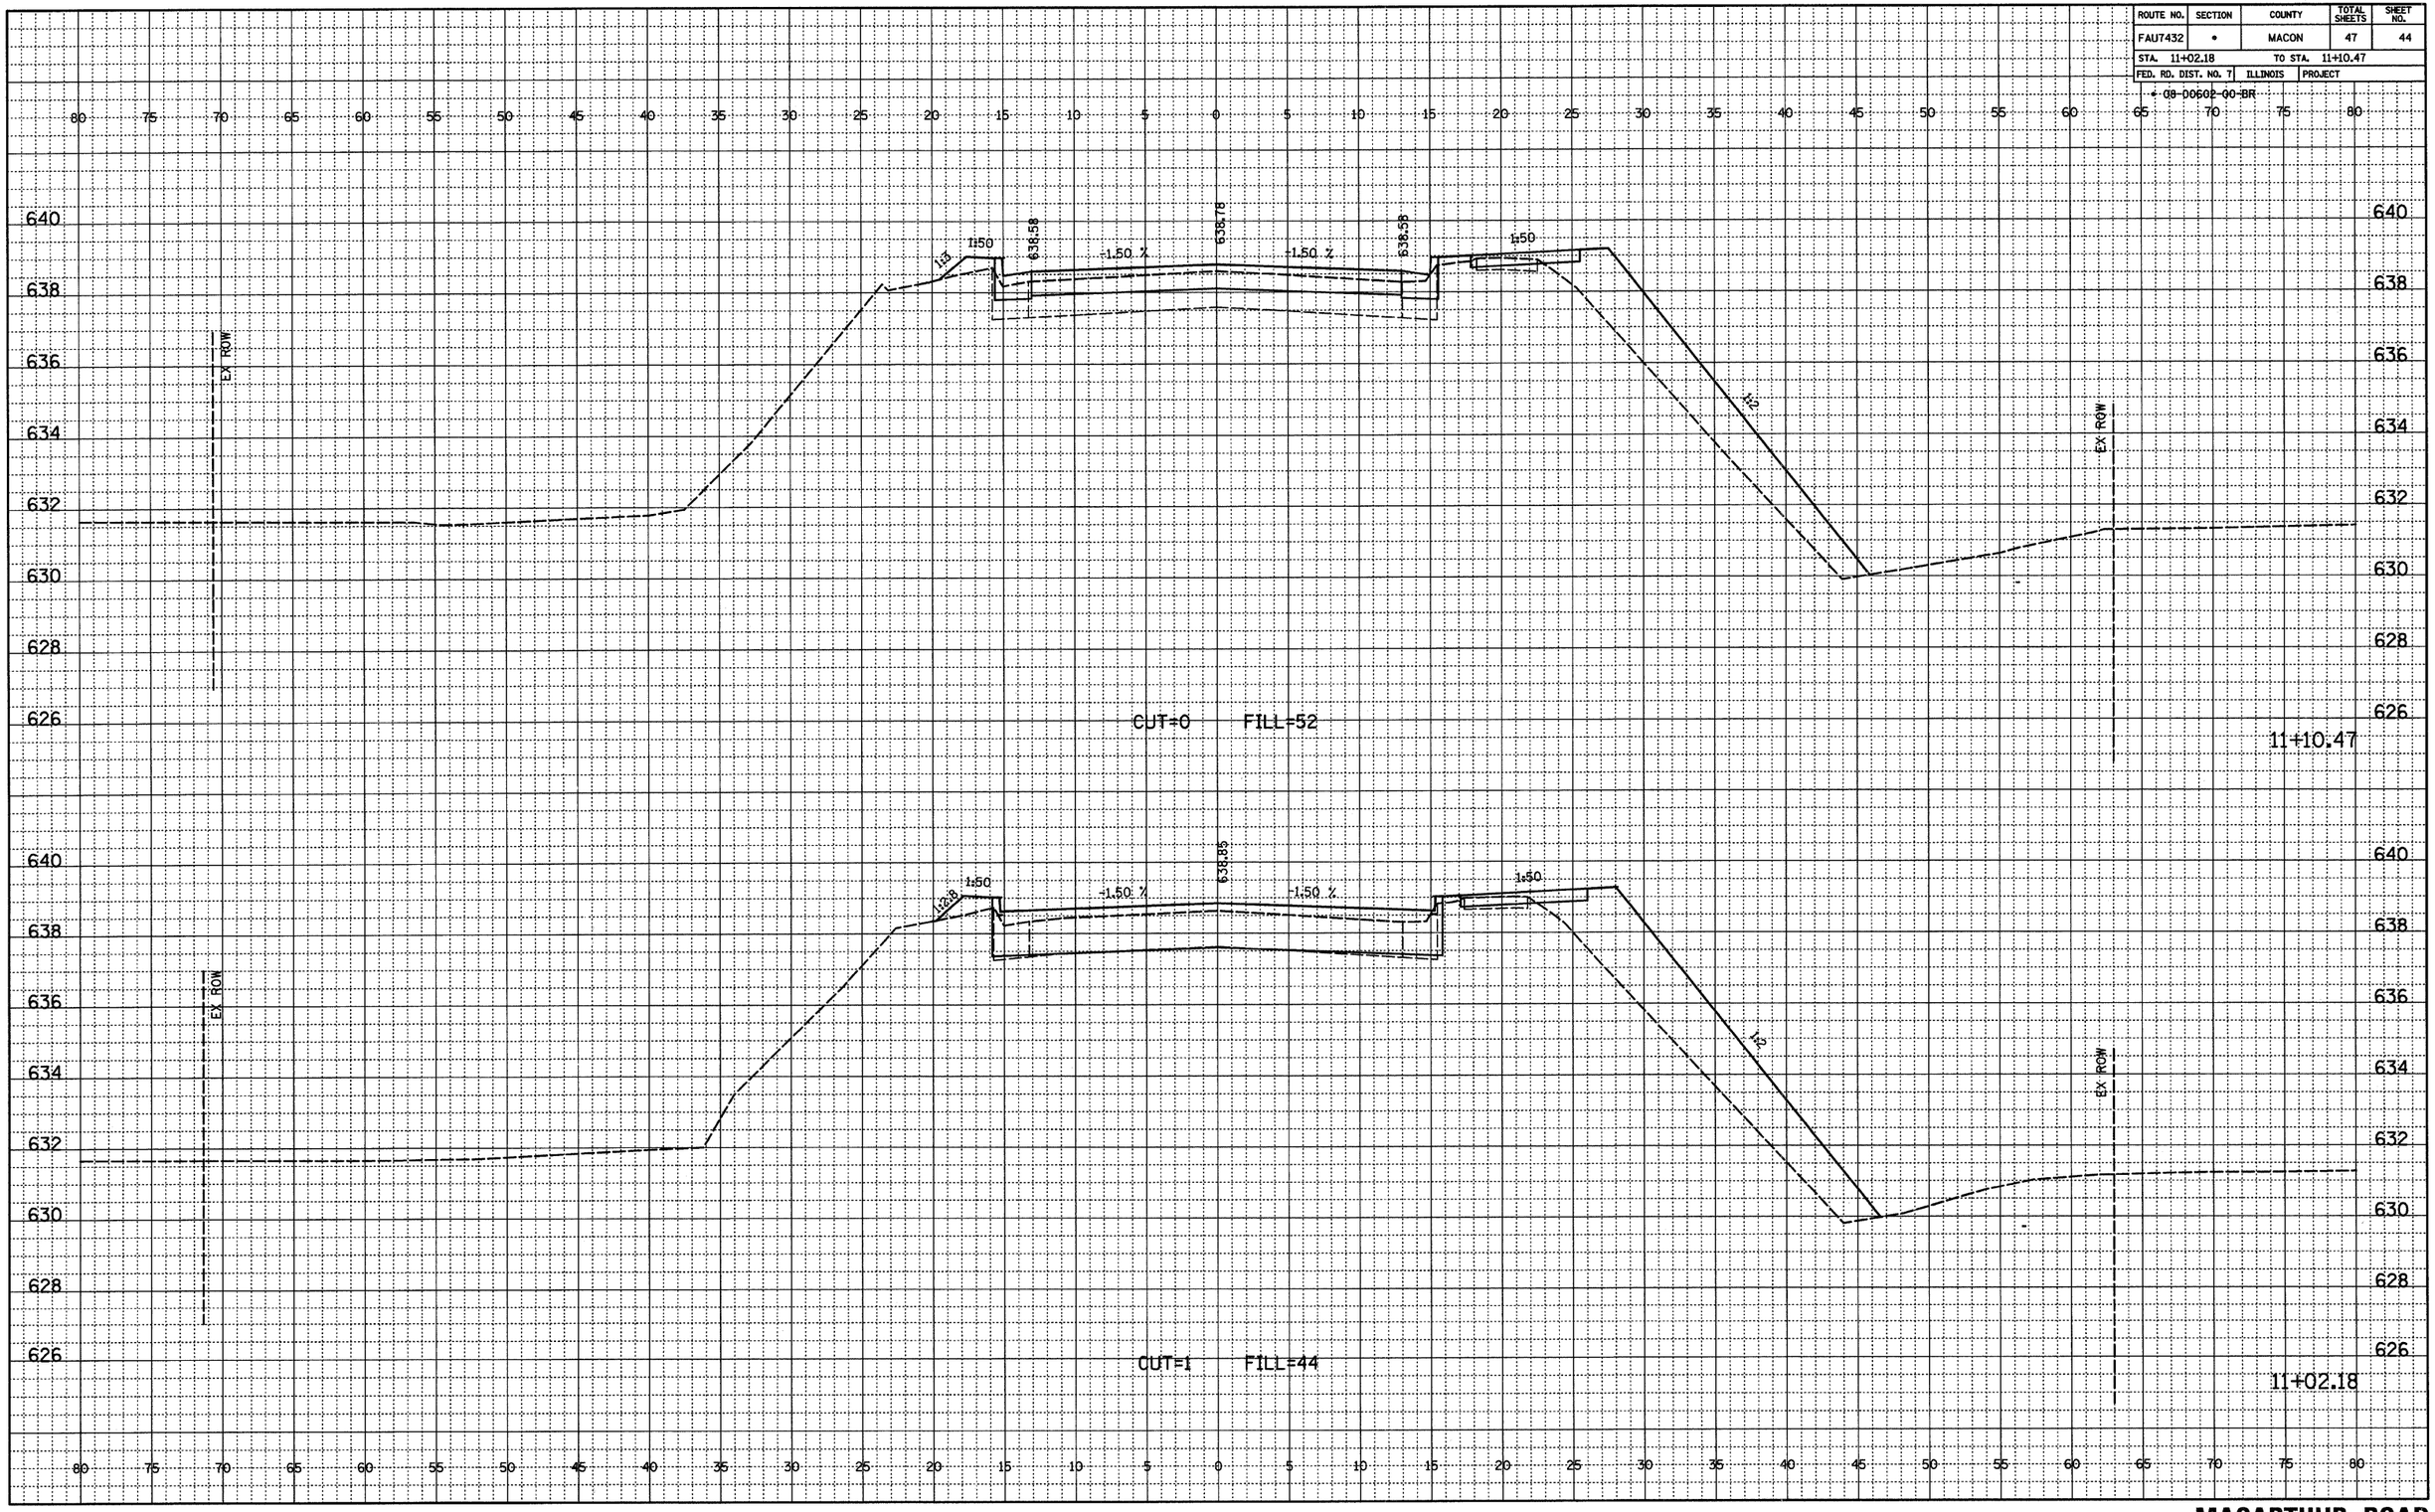

FINAL
NOTEBOOK NO.
SURVEYED
PLOTTED
ALIGNMENT CHECKED
RT. OF WAY CHECKED
BY
DATE

ORIGINAL
NOTEBOOK NO.
SURVEYED
PLOTTED
GRADES CHECKED
BM'S NOTED
STRUCTURE NOTATIONS CHK'D
BY
DATE

MACARTHUR ROAD