FAP ROUTE	IDOT SECTION	COUNTY
600	01-00026-00-SW	ST. CLAIR
FEDERAL AID PROJECT		ILLINOIS
IDOT JOB NO.	CMF-0600(058)	
IDOT CONTRACT NO.	97318	

MATCHLINE STA. 108+50

MATCHLINE STA. 111+00

FAP ROUTE 600 (IL 159)

90°25'4"

PT = 109+57.43

109+00

110+00

EXISTING NO PARKING SIGN (R7-1, 12"x18") TO BE MOVED TO LEFT TELESCOPING STEEL SIGN SUPPORT OF RELOCATED GUIDE SIGN

EXIST. SIDEWALK TO REMAIN

+66.93

MATCH EXIST.

PROP. SIDEWALK RAMP, TYPE A W/ DETECTABLE WARNINGS

EXIST. STREET NAME SIGN TO BE RELOCATED BETWEEN RAMP AND EXIST. R.O.W. LINE. INCLUDED IN EARTH EXCAVATION COST

PROP. SIDEWALK RAMP, TYPE A W/ DETECTABLE WARNINGS

TRAFFIC SIGNAL HANDHOLE TO BE ADJUSTED TO GRADE AT CURRENT ANGLE W/ LID TO CONFORM TO PROPOSED SIDEWALK GRADE

PCC SIDEWALK 4" SPECIAL W/ RETAINING WALL SPECIAL (REFER TO PIPE HANDRAIL DETAILS SHEET 53)

+61.34

+56.00

PROPOSED SIDEWALK AND ENTRANCE BY OTHERS

OHE

CONST. LIMITS

EXIST. ROW

R21.9'

SIDEWALK TO BE REMOVED

OLD PROPERTY LINE

6.50'

EXIST. ROW

CONST. LIMITS

PROP. ROW

PROP T.C.E.

5'

POWER/LIGHT POLE TO BE RELOCATED BY OTHERS

HYDRANT TO BE RELOCATED BY OTHERS

GUY WIRE TO BE RELOCATED BY OTHERS

BIT. LOT

BIT. LOT

CHAUFFERS & HELPERS TEAMSTERS LOCAL 50 PARCEL #08-15.0-302-018 (1609 N. ILLINOIS ST.)

EXIST. ROW

EAST CAROLINE ST. - BIT. STA. 109+29.33

EXIST. ROW

PROPERTY LINE

CHAUFFERS & HELPERS TEAMSTERS LOCAL 50 PARCEL #08-15.0-300-016

BANK OF SPRINGFIELD PARCEL #08-15.0-300-013

PROPERTY LINE

10' 0 10' 20'

GRAPHIC SCALE

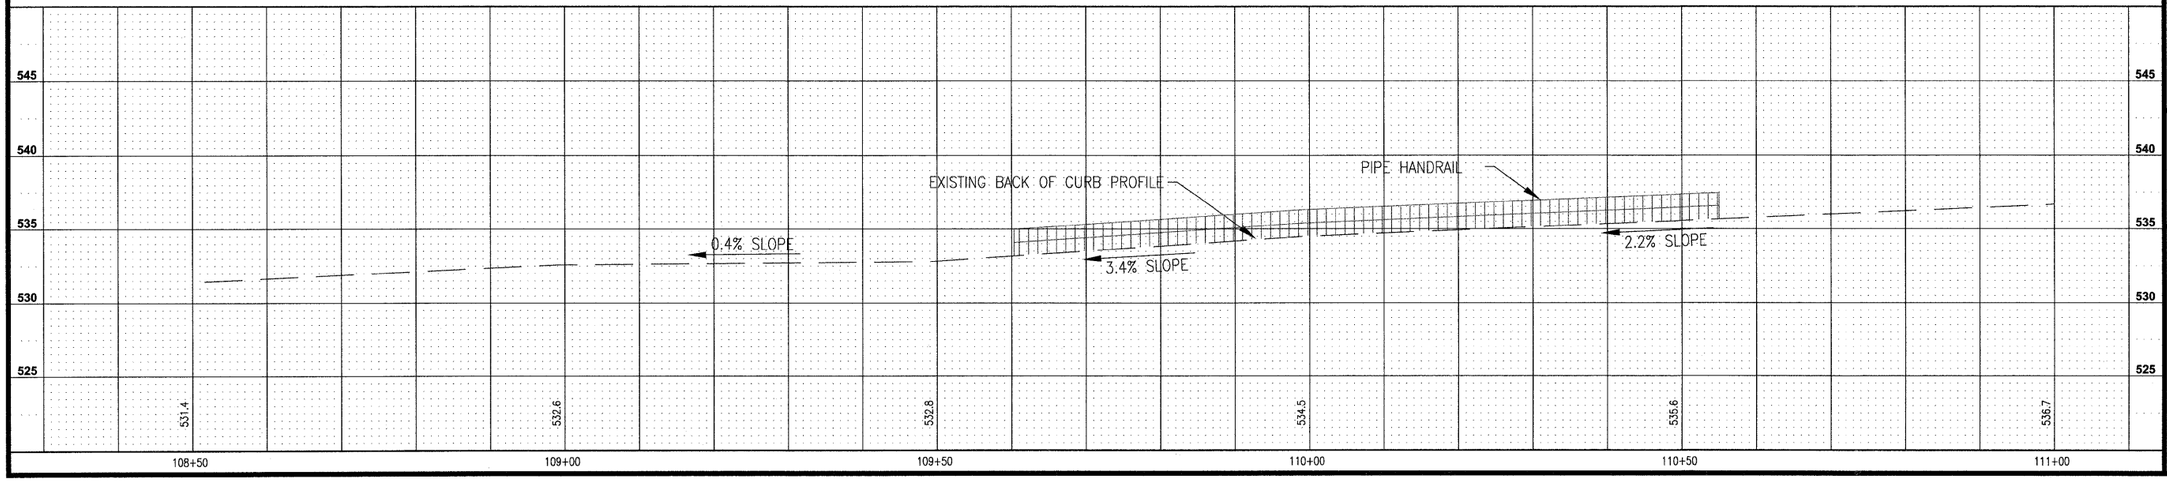

THOUVENOT, WADE & MOERCHEN, INC.
ENGINEERS ◆ SURVEYORS ◆ PLANNERS

☒ CORPORATE OFFICE
4940 OLD COLLINSVILLE RD.
SWANSEA, ILLINOIS 62226
TEL (618) 624-4488
FAX (618) 624-6688
corp@twm-inc.com

☐ CARBONDALE OFFICE
206 WEST COLLEGE STREET
CARBONDALE, ILLINOIS 62901
TEL (618) 549-8844
FAX (618) 549-8450
carbondale@twm-inc.com

☐ EDWARDSVILLE OFFICE
1015B CENTURY DRIVE
EDWARDSVILLE, ILLINOIS 62025
TEL (618) 656-4040
FAX (618) 656-4343
edwardsville@twm-inc.com

☐ ST. LOUIS OFFICE
1001 CRAIG ROAD, SUITE 260
ST. LOUIS, MISSOURI 63146
TEL (314) 236-5052
FAX (314) 872-2194
stlouis@twm-inc.com

☐ WATERLOO OFFICE
113 SOUTH MAIN STREET
WATERLOO, ILLINOIS 62298
TEL (618) 939-5050
FAX (618) 939-3938
waterloo@twm-inc.com

PROFESSIONAL REGISTRATIONS	LICENSE NO.
ILLINOIS PROFESSIONAL DESIGN FIRM	184-001220
PROFESSIONAL ENGINEERING CORP.	62-035370
PROFESSIONAL STRUCTURAL ENGR. CORP.	81-005202
ILLINOIS PROF. LAND SURVEYING CORP.	048-000029
MISSOURI PROFESSIONAL ENGR. CORP.	NC 001528
MISSOURI LAND SURVEYING CORP.	NC 000346

TITLE: SIDEWALK PLAN AND PROFILE

PROJECT: PEDESTRIAN SIDEWALKS ALONG ILLINOIS ROUTE 159 VILLAGE OF SWANSEA ST. CLAIR COUNTY, ILLINOIS

REV.	DATE	DESCRIPTION
△		
△		
△		

PLAN STATUS: 100% 7/15/09

☐ ISSUED FOR REVIEW ☐ ISSUED FOR BIDDING
☒ ISSUED FOR CONSTR. ☐ RECORD DRAWING

DRAWN BY:	BJG
DESIGNED BY:	BJG
CHECKED BY:	JWF
APPROVED BY:	SJK
PROJECT NUMBER	T16000184A

SHEET 18 OF 83 SHEETS

PROJECT DESCRIPTION: SWANSEA SIDEWALKS

P:\000184a\DWG\LATEST DWGS (BJG 11-06)\Sidewalk Plans\PLAN & PROFILES.dwg 5/22/2008 1:55:08 PM CDT