FAP ROUTE	IDOT SECTION	COUNTY
600	01-00026-00-SW	ST. CLAIR
FEDERAL AID PROJECT		ILLINOIS
IDOT JOB NO. CMF-0600(058)		
IDOT CONTRACT NO. 97318		

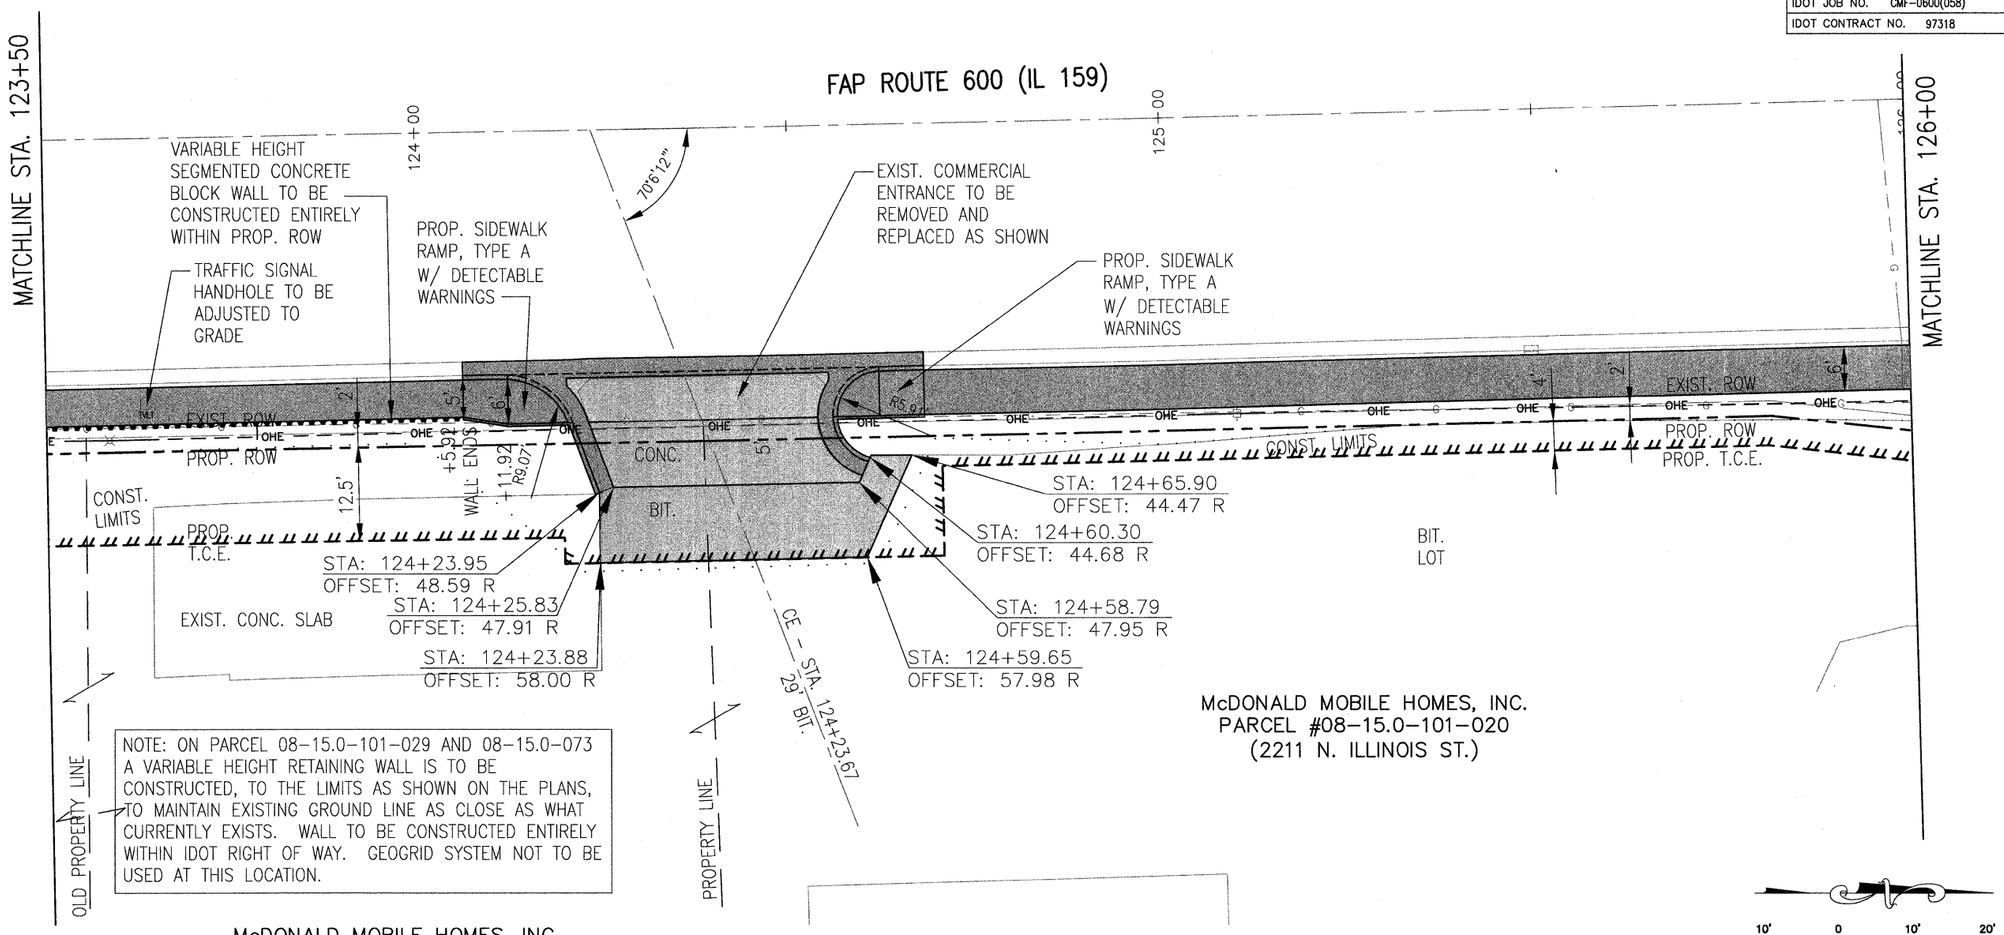

NOTE: ON PARCEL 08-15.0-101-029 AND 08-15.0-073 A VARIABLE HEIGHT RETAINING WALL IS TO BE CONSTRUCTED, TO THE LIMITS AS SHOWN ON THE PLANS, TO MAINTAIN EXISTING GROUND LINE AS CLOSE AS WHAT CURRENTLY EXISTS. WALL TO BE CONSTRUCTED ENTIRELY WITHIN IDOT RIGHT OF WAY. GEOGRID SYSTEM NOT TO BE USED AT THIS LOCATION.

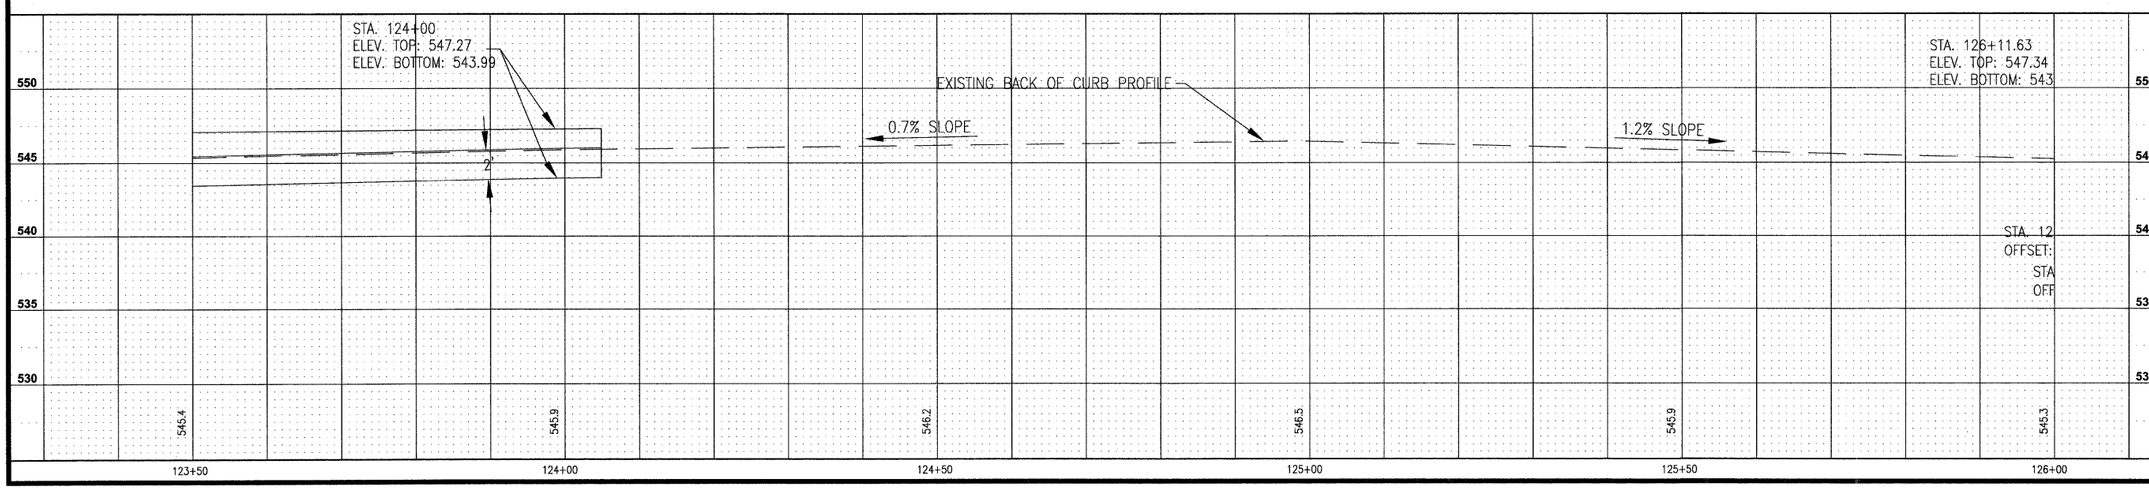

THOUVENOT, WADE & MOERCHEN, INC.
ENGINEERS ◆ SURVEYORS ◆ PLANNERS

☒ CORPORATE OFFICE
4940 OLD COLLINSVILLE RD.
SWANSEA, ILLINOIS 62226
TEL (618) 624-4488
FAX (618) 624-6688
corp@twm-inc.com

☐ CARBONDALE OFFICE
206 WEST COLLEGE STREET
CARBONDALE, ILLINOIS 62901
TEL (618) 549-8844
FAX (618) 549-8450
carbondale@twm-inc.com

☐ EDWARDSVILLE OFFICE
1015B CENTURY DRIVE
EDWARDSVILLE, ILLINOIS 62025
TEL (618) 656-4040
FAX (618) 656-4343
edwardsville@twm-inc.com

☐ ST. LOUIS OFFICE
1001 CRAIG ROAD, SUITE 260
ST. LOUIS, MISSOURI 63146
TEL (314) 236-5052
FAX (314) 872-2194
stlouis@twm-inc.com

☐ WATERLOO OFFICE
113 SOUTH MAIN STREET
WATERLOO, ILLINOIS 62298
TEL (618) 939-5050
FAX (618) 939-3938
waterloo@twm-inc.com

PROFESSIONAL REGISTRATIONS	LICENSE NO.
ILLINOIS PROFESSIONAL DESIGN FIRM	184-001220
PROFESSIONAL ENGINEERING CORP.	62-035370
PROFESSIONAL STRUCTURAL ENGR. CORP.	81-005202
ILLINOIS PROF. LAND SURVEYING CORP.	048-000029
MISSOURI PROFESSIONAL ENGR. CORP.	NC 001528
MISSOURI LAND SURVEYING CORP.	NC 000346

TITLE: **SIDEWALK PLAN AND PROFILE**

PROJECT: **PEDESTRIAN SIDEWALKS ALONG ILLINOIS ROUTE 159 VILLAGE OF SWANSEA ST. CLAIR COUNTY, ILLINOIS**

REV.	DATE	DESCRIPTION
△		
△		
△		

PLAN STATUS:
100%
7/15/09

☐ ISSUED FOR REVIEW ☐ ISSUED FOR BIDDING
☒ ISSUED FOR CONSTR. ☐ RECORD DRAWING

DRAWN BY:	BJG
DESIGNED BY:	BJG
CHECKED BY:	JWF
APPROVED BY:	SJK
PROJECT NUMBER	T16000184A

SHEET **24** OF 83 SHEETS

PROJECT DESCRIPTION: SWANSEA SIDEWALKS

P:\000184a\DWG\LATEST DWGS (BJG 11-06)\Sidewalk Plans\PLAN & PROFILES.dwg 5/22/2008 1:55:08 PM CDT