PART OF THE SOUTHWEST 1/4 OF SECTION 15 & THE SOUTHEAST 1/4 OF SECTION 16, T. 1 N., R. 8 W. OF THE 3RD PM, ST. CLAIR COUNTY, ILLINOIS

F.A.P. RTE.	SECTION	COUNTY	TOTAL SHEETS	SHEET NO.
600	01-00026-00-SW	ST. CLAIR	83	36
STA. 99+00	TO STA. 106+00			
FED. ROAD DIST. NO.	ILLINOIS	FED. AID PROJECT		
CONTRACT NO. 97318				

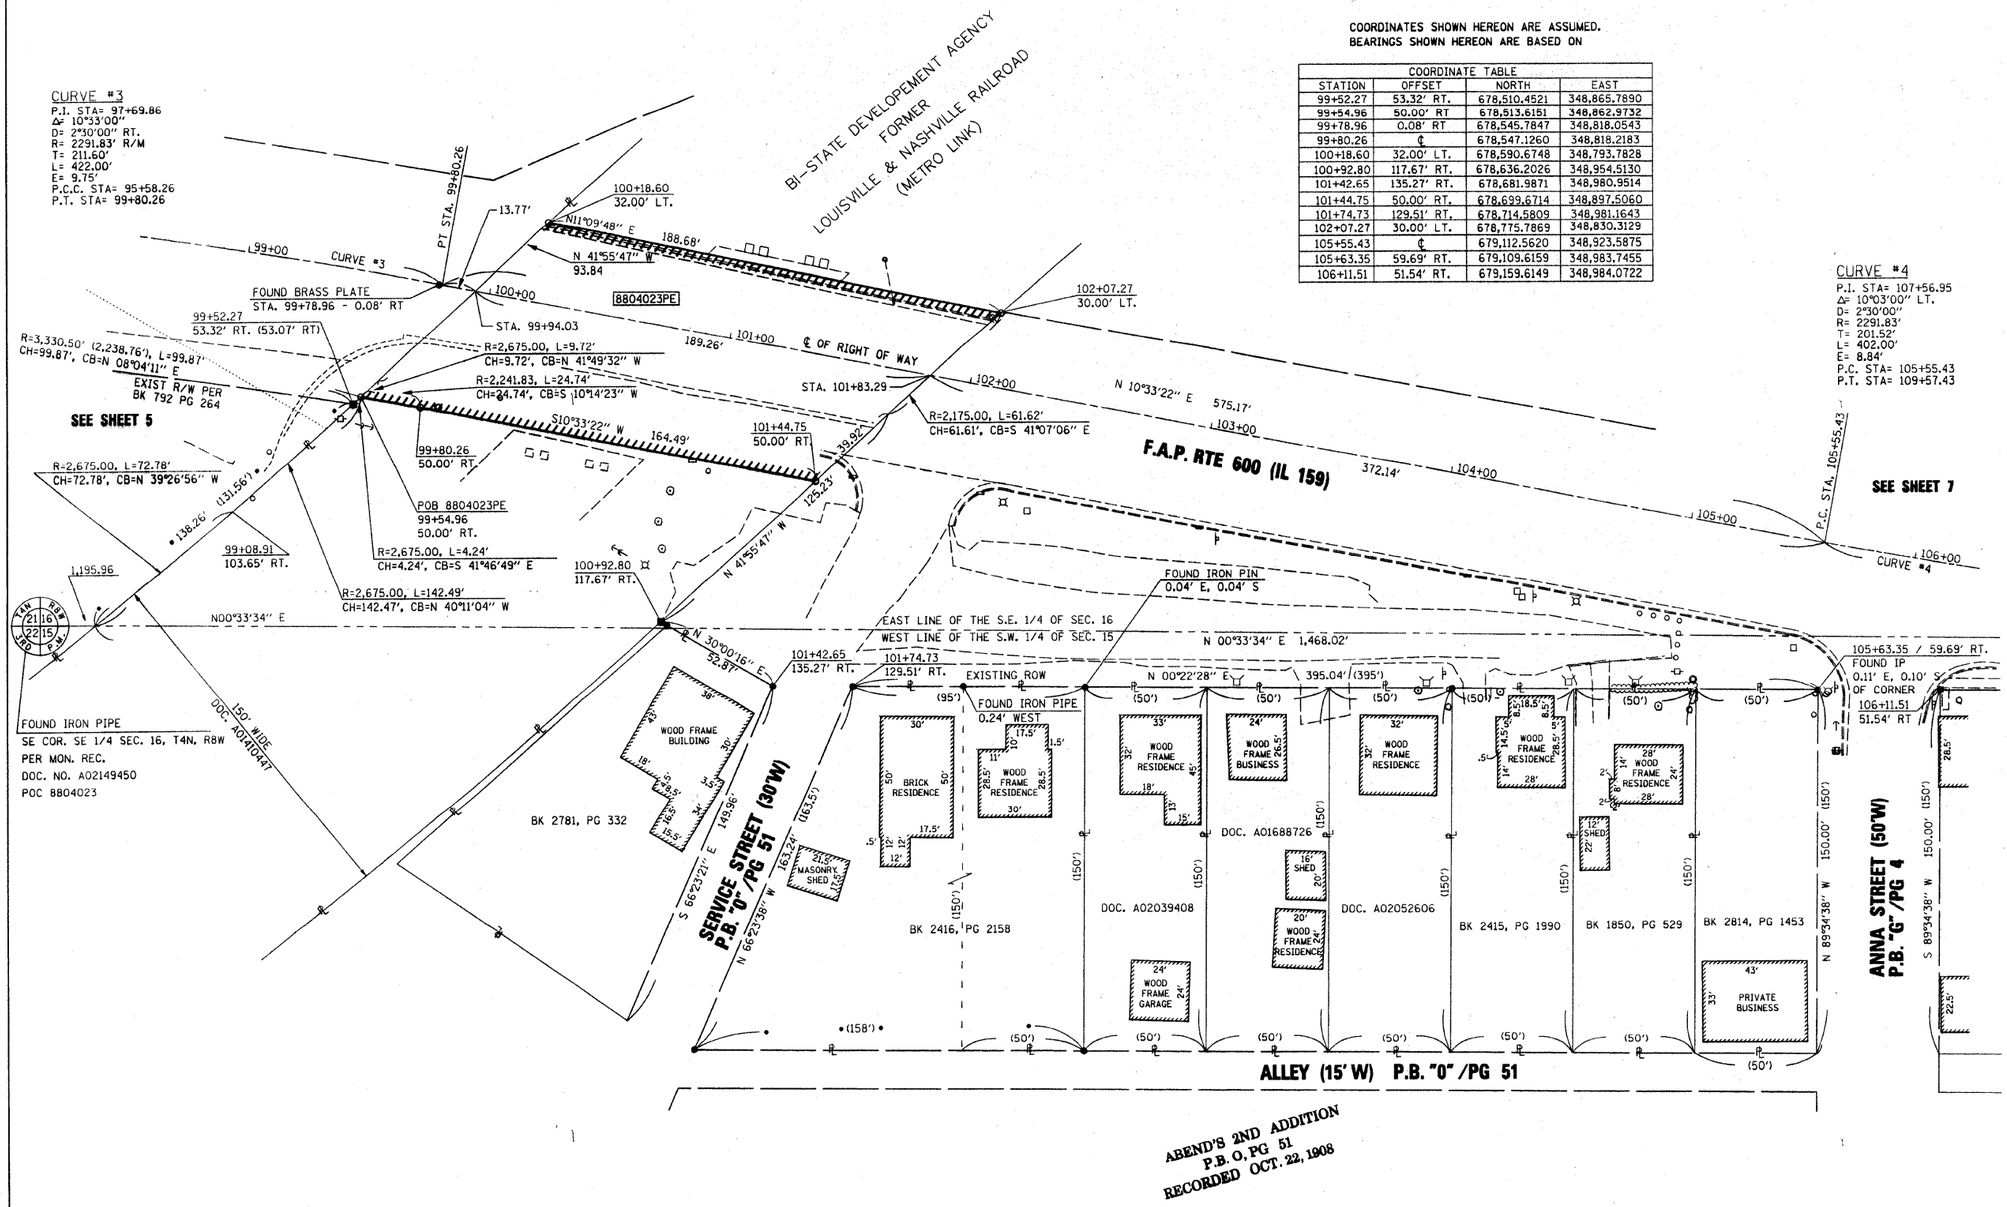

COORDINATES SHOWN HEREON ARE ASSUMED.
BEARINGS SHOWN HEREON ARE BASED ON

COORDINATE TABLE			
STATION	OFFSET	NORTH	EAST
99+52.27	53.32' RT.	678,510.4521	348,865.7890
99+54.96	50.00' RT	678,513.6151	348,862.9732
99+78.96	0.08' RT	678,545.7847	348,818.0543
99+80.26	℄	678,547.1260	348,818.2183
100+18.60	32.00' LT.	678,590.6748	348,793.7828
100+92.80	117.67' RT.	678,636.2026	348,954.5130
101+42.65	135.27' RT.	678,681.9871	348,980.9514
101+44.75	50.00' RT.	678,699.6714	348,897.5060
101+74.73	129.51' RT.	678,714.5809	348,981.1643
102+07.27	30.00' LT.	678,775.7869	348,830.3129
105+55.43	℄	679,112.5620	348,923.5875
105+63.35	59.69' RT.	679,109.6159	348,983.7455
106+11.51	51.54' RT.	679,159.6149	348,984.0722

CURVE #4
P.I. STA= 107+56.95
Δ= 10°03'00" LT.
D= 2°30'00"
R= 2291.83'
T= 201.52'
L= 402.00'
E= 8.84'
P.C. STA= 105+55.43
P.T. STA= 109+57.43

LEGEND

- SECTION CORNERS
- QUARTER SECTION CORNERS
- EXISTING CENTERLINE
- EXISTING RIGHT OF WAY LINE
- PREVIOUS RIGHT OF WAY LINE
- EXISTING EASEMENT LINE
- PROPOSED RIGHT OF WAY LINE
- PROPOSED TEMPORARY EASEMENT LINE
- PROPOSED PERMANENT EASEMENT LINE
- SECTION LINE
- QUARTER SECTION LINE
- QUARTER QUARTER SECTION LINE
- PROPERTY (DEED) LINE
- 121.45' MEASURED DIMENSION
- (121.45') RECORDED DIMENSION
- FOUND IRON PIPE OR IRON ROD AT CORNER UNLESS OTHERWISE NOTED
- SET 5/8 INCH IRON ROD WITH PLASTIC CAP IDENTIFIED BY SURVEYORS LICENSE NUMBER AT CORNER UNLESS OTHERWISE NOTED
- SAME OWNERSHIP
- EXISTING BUILDING

■ STAKING OF PROPOSED RIGHT OF WAY CORNERS. SET 5/8 INCH METAL ROD WITH DIVISION OF HIGHWAY SURVEY ALUMINUM CAP TO MONUMENT THE POSITION SHOWN. IDENTIFIED BY INSCRIPTION DATA AND SURVEYORS LICENSE NUMBER. (PROPOSED RIGHT OF WAY CORNERS SET IN CULTIVATED AREAS SHALL BE A MINIMUM OF 20 INCHES BELOW THE GROUND SURFACE).

STATE OF ILLINOIS)
) SS
COUNTY OF ST. CLAIR)

I, EDGAR M. BARNAL, AN ILLINOIS PROFESSIONAL LAND SURVEYOR, CERTIFY THAT I HAVE SURVEYED THE PLAT OF HIGHWAY SHOWN HEREON AND THAT THIS PROFESSIONAL SERVICE CONFORMS TO THE CURRENT ILLINOIS MINIMUM STANDARDS FOR A BOUNDARY SURVEY FOR THE PROPOSED PARCEL(S) TO BE ACQUIRED BY THE STATE OF ILLINOIS, DEPARTMENT OF TRANSPORTATION, SHOWN HEREON.

DATED 4-10-2009

Edgar M. Barnal
EDGAR M. BARNAL, PLS #2750
LICENSE EXPIRATION DATE: 11/30/2010

EDGAR M. BARNAL 2750 PROFESSIONAL LAND SURVEYOR STATE OF ILLINOIS SWANSEA, IL

THOUVENOT, WADE & MOERCHEN, INC.
4940 OLD COLLINSVILLE ROAD
SWANSEA. IL 62226
OFFICE (618) 624-4488
IL. PROF. SURVEYING CORP. #048-000029

SPACE RESERVED FOR RECORDING OFFICER

TEMPORARY EASEMENTS SHOWN HEREON ARE TO BE ACQUIRED BY THE VILLAGE OF SWANSEA, ILLINOIS.

PARCEL NO.	OWNER	TOTAL HOLDING	FEE SIMPLE ACQUISITION		REMAINDER	EASEMENTS			PERMANENT TAX NUMBER	PROPERTY ACQUIRED BY
						PE = PERMANENT				
		ACRES	ACRES	SQ. FT.	ACRES	ACRES	SQ. FT.	EASEMENT PURPOSE		
8804023	THE BI-STATE DEVELOPMENT AGENCY OF MISSOURI-ILLINOIS METROPOLITAN DISTRICT, A BODY POLITIC AND CORPORATE ORGANIZED AND EXISTING PURSUANT TO A COMPACT BETWEEN THE STATE OF MISSOURI AND ILLINOIS, AS AMENDED. CASE NO. 812157 DOC. NO. A01410447	N.A.			N.A.	0.3521	15,338	HIGHWAY AND SIDEWALK CONSTRUCTION AND MAINTENANCE	08-16.0-600-002	

REVISION	
DATE	DESCRIPTION

ILLINOIS DEPARTMENT OF TRANSPORTATION
PLAT OF HIGHWAYS
FAP ROUTE 600 (IL RTE. 159)
SECTION 01-00026-00-SW
ST. CLAIR COUNTY
JOB NO. R-98-004-08
STATION 99+00 TO STATION 106+00
30' 0 30' 60'
SCALE: 1" = 30'
SHEET 6 OF 16

COMPLETION DATE OF FIELD WORK PERFORMED	
LAND SURVEY:	
RIGHT OF WAY STAKING:	

ILLINOIS DEPARTMENT OF TRANSPORTATION
DIVISION OF HIGHWAYS/REGION 5/DISTRICT 8
1102 EASTPORT PLAZA DRIVE
COLLINSVILLE, ILLINOIS 62234-6198

SHEET 1 IS A COVER SHEET

PLOT DATE = 4/9/2009
FILE NAME = P:\980184\PLAT\980184_FOH-05.dgn
PLOT SCALE = 24.7655 ' / IN.
USER NAME = mbarnal

ROUTE IL 159 SECTION 01-00026-00-SW ST CLAIR COUNTY JOB NO. R-98-004-08 PART OF SECTIONS 15 & 16, T.1N., R. 8 W. OF THE 3RD P.M.