F.A.U. RTE.	SECTION	COUNTY
9314	08-00034-00-RS	MONROE

CONTRACT NO. 97403
FEDERAL AID PROJECT

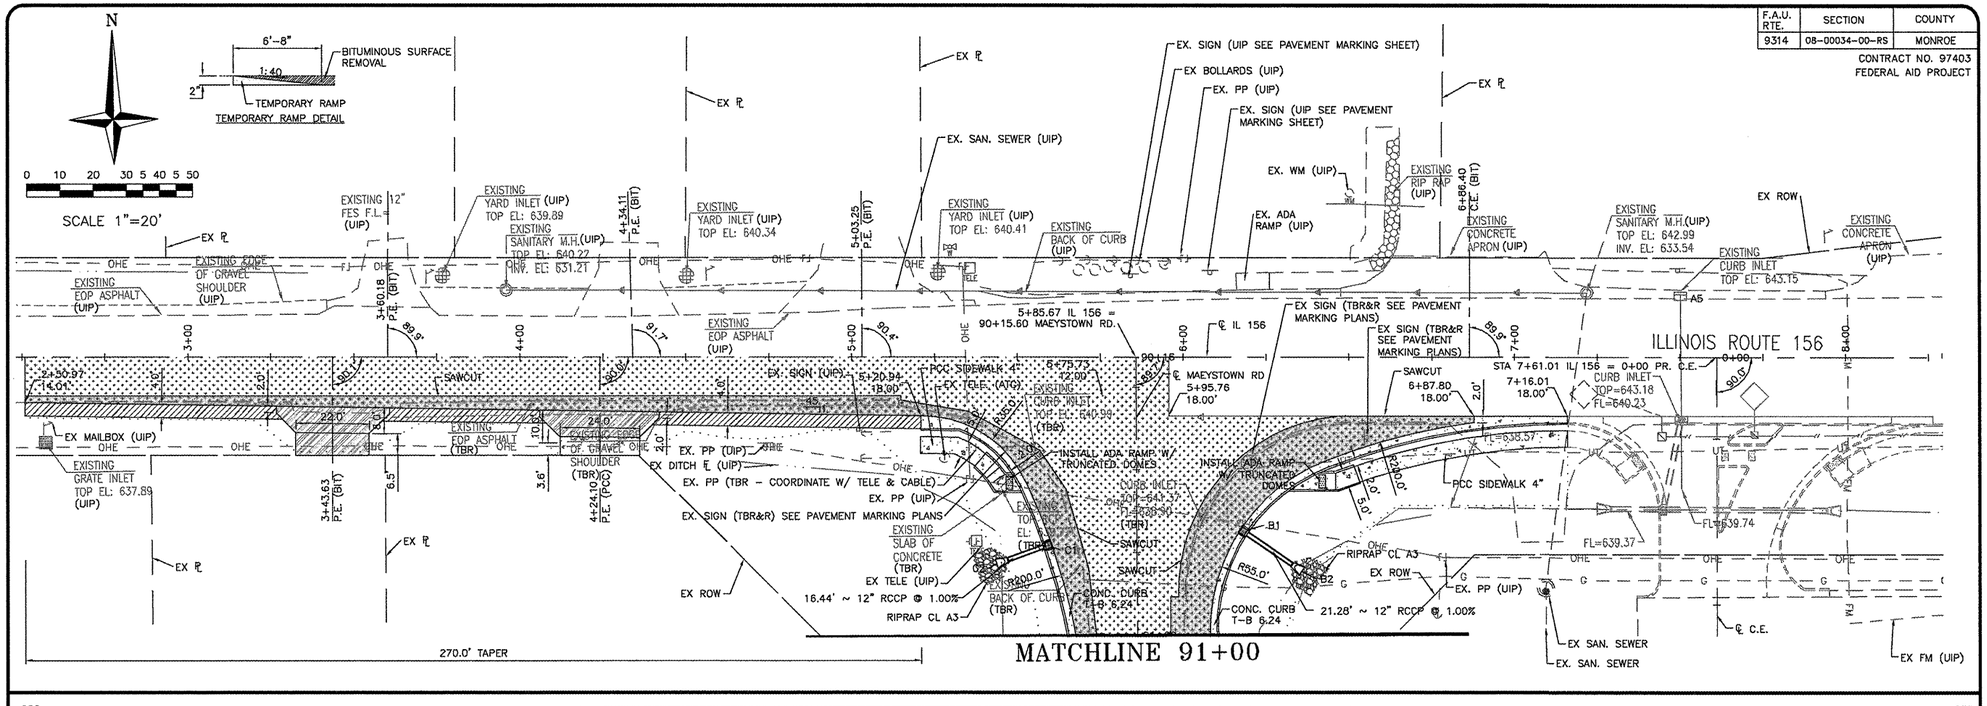

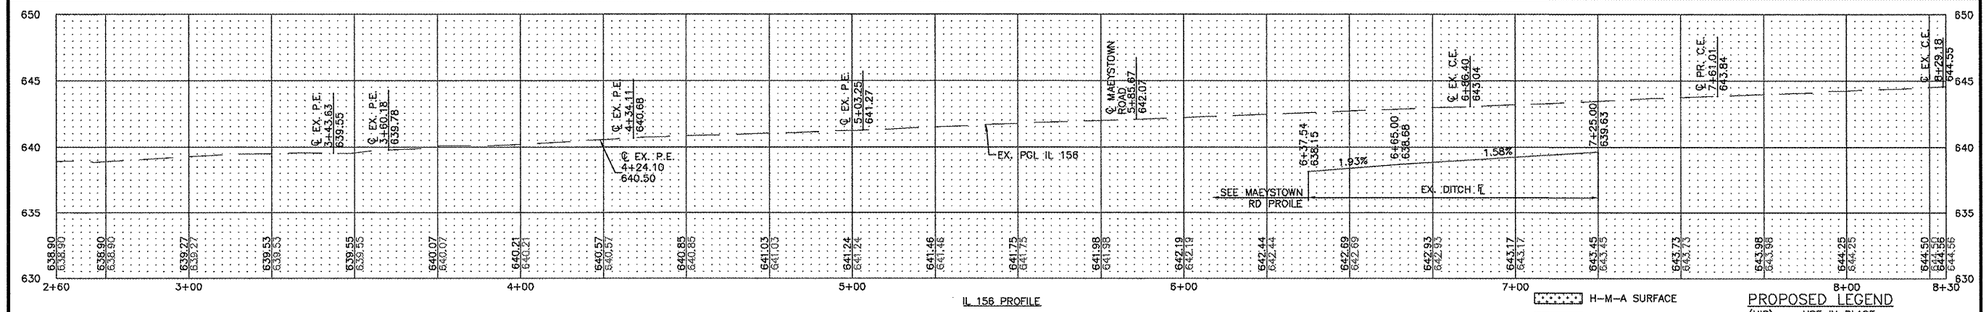

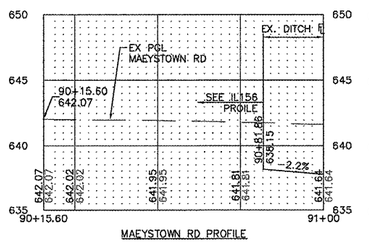

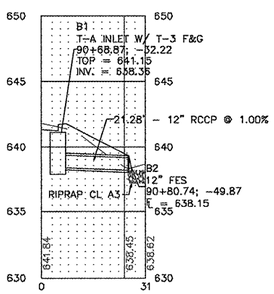

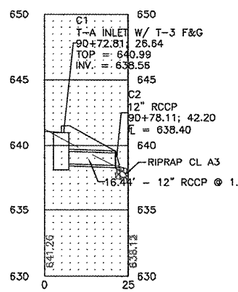

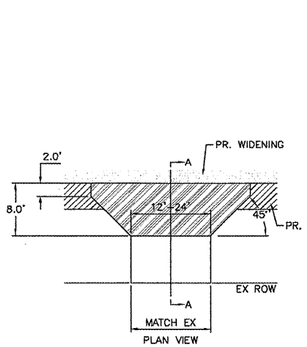

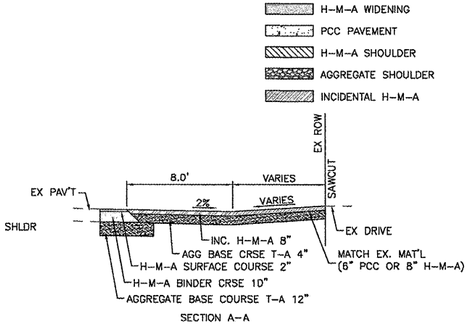

ENTRANCE DETAIL

- H-M-A SURFACE
- H-M-A WIDENING
- PCC PAVEMENT
- H-M-A SHOULDER
- AGGREGATE SHOULDER
- INCIDENTAL H-M-A

PROPOSED LEGEND

(UIP)	USE IN PLACE
(TBR)	TO BE REPLACED
(TBR&R)	TO BE REMOVED AND RELOCATED
(ATC)	ADJUST TO GRADE
EOP	EDGE OF PAVEMENT
EOS	EDGE OF SHOULDER
ROW	RIGHT OF WAY
EX.	EXISTING
PR.	PROPOSED
TYP.	TYPICAL
OHE	OVERHEAD ELECTRIC
FH	FIRE HYDRANT
MH	MANHOLE
WV	WATER VALVE
FM	FORCE MAIN
UE	UNDERGROUND ELECTRIC
SAN	SANITARY
SHLDR	SHOULDER
H-M-A	HOT MIX ASHAPLT
PCC	PORTLAND CEMENT CONCRETE
℄	CENTERLINE
FL	FLOWLINE
PL	PROPERTY LINE

SHEET NO.
6

Job No.	119-06-3
Date:	10/15/09
Scale:	1"=20'
Drawn by:	BEC
Design by:	BEC
Approved by:	CMB
File Name:	PLN

REVISIONS
5/27/08 RESURF IL 156
1/30/09 RESVED SITE PLAN
7/2/09 PLANT SPLIT

STATE OF ILLINOIS REGISTERED PROFESSIONAL ENGINEER BRIAN S. COURTWRIGHT NUMBER 062-061-709 10/16/09

CBB Crawford, Bunte, Brammeier
Traffic and Transportation Engineers
St. Louis, Missouri/Glen Carbon, Illinois
314-878-6644 618-656-2612
Fax: 314-878-5876 E-Mail: cbb@cbbtraffic.com

ROADWAY PLAN / PROFILE
MONROE COUNTY
IL 156 & MAEYSTOWN ROAD
WATERLOO, ILLINOIS