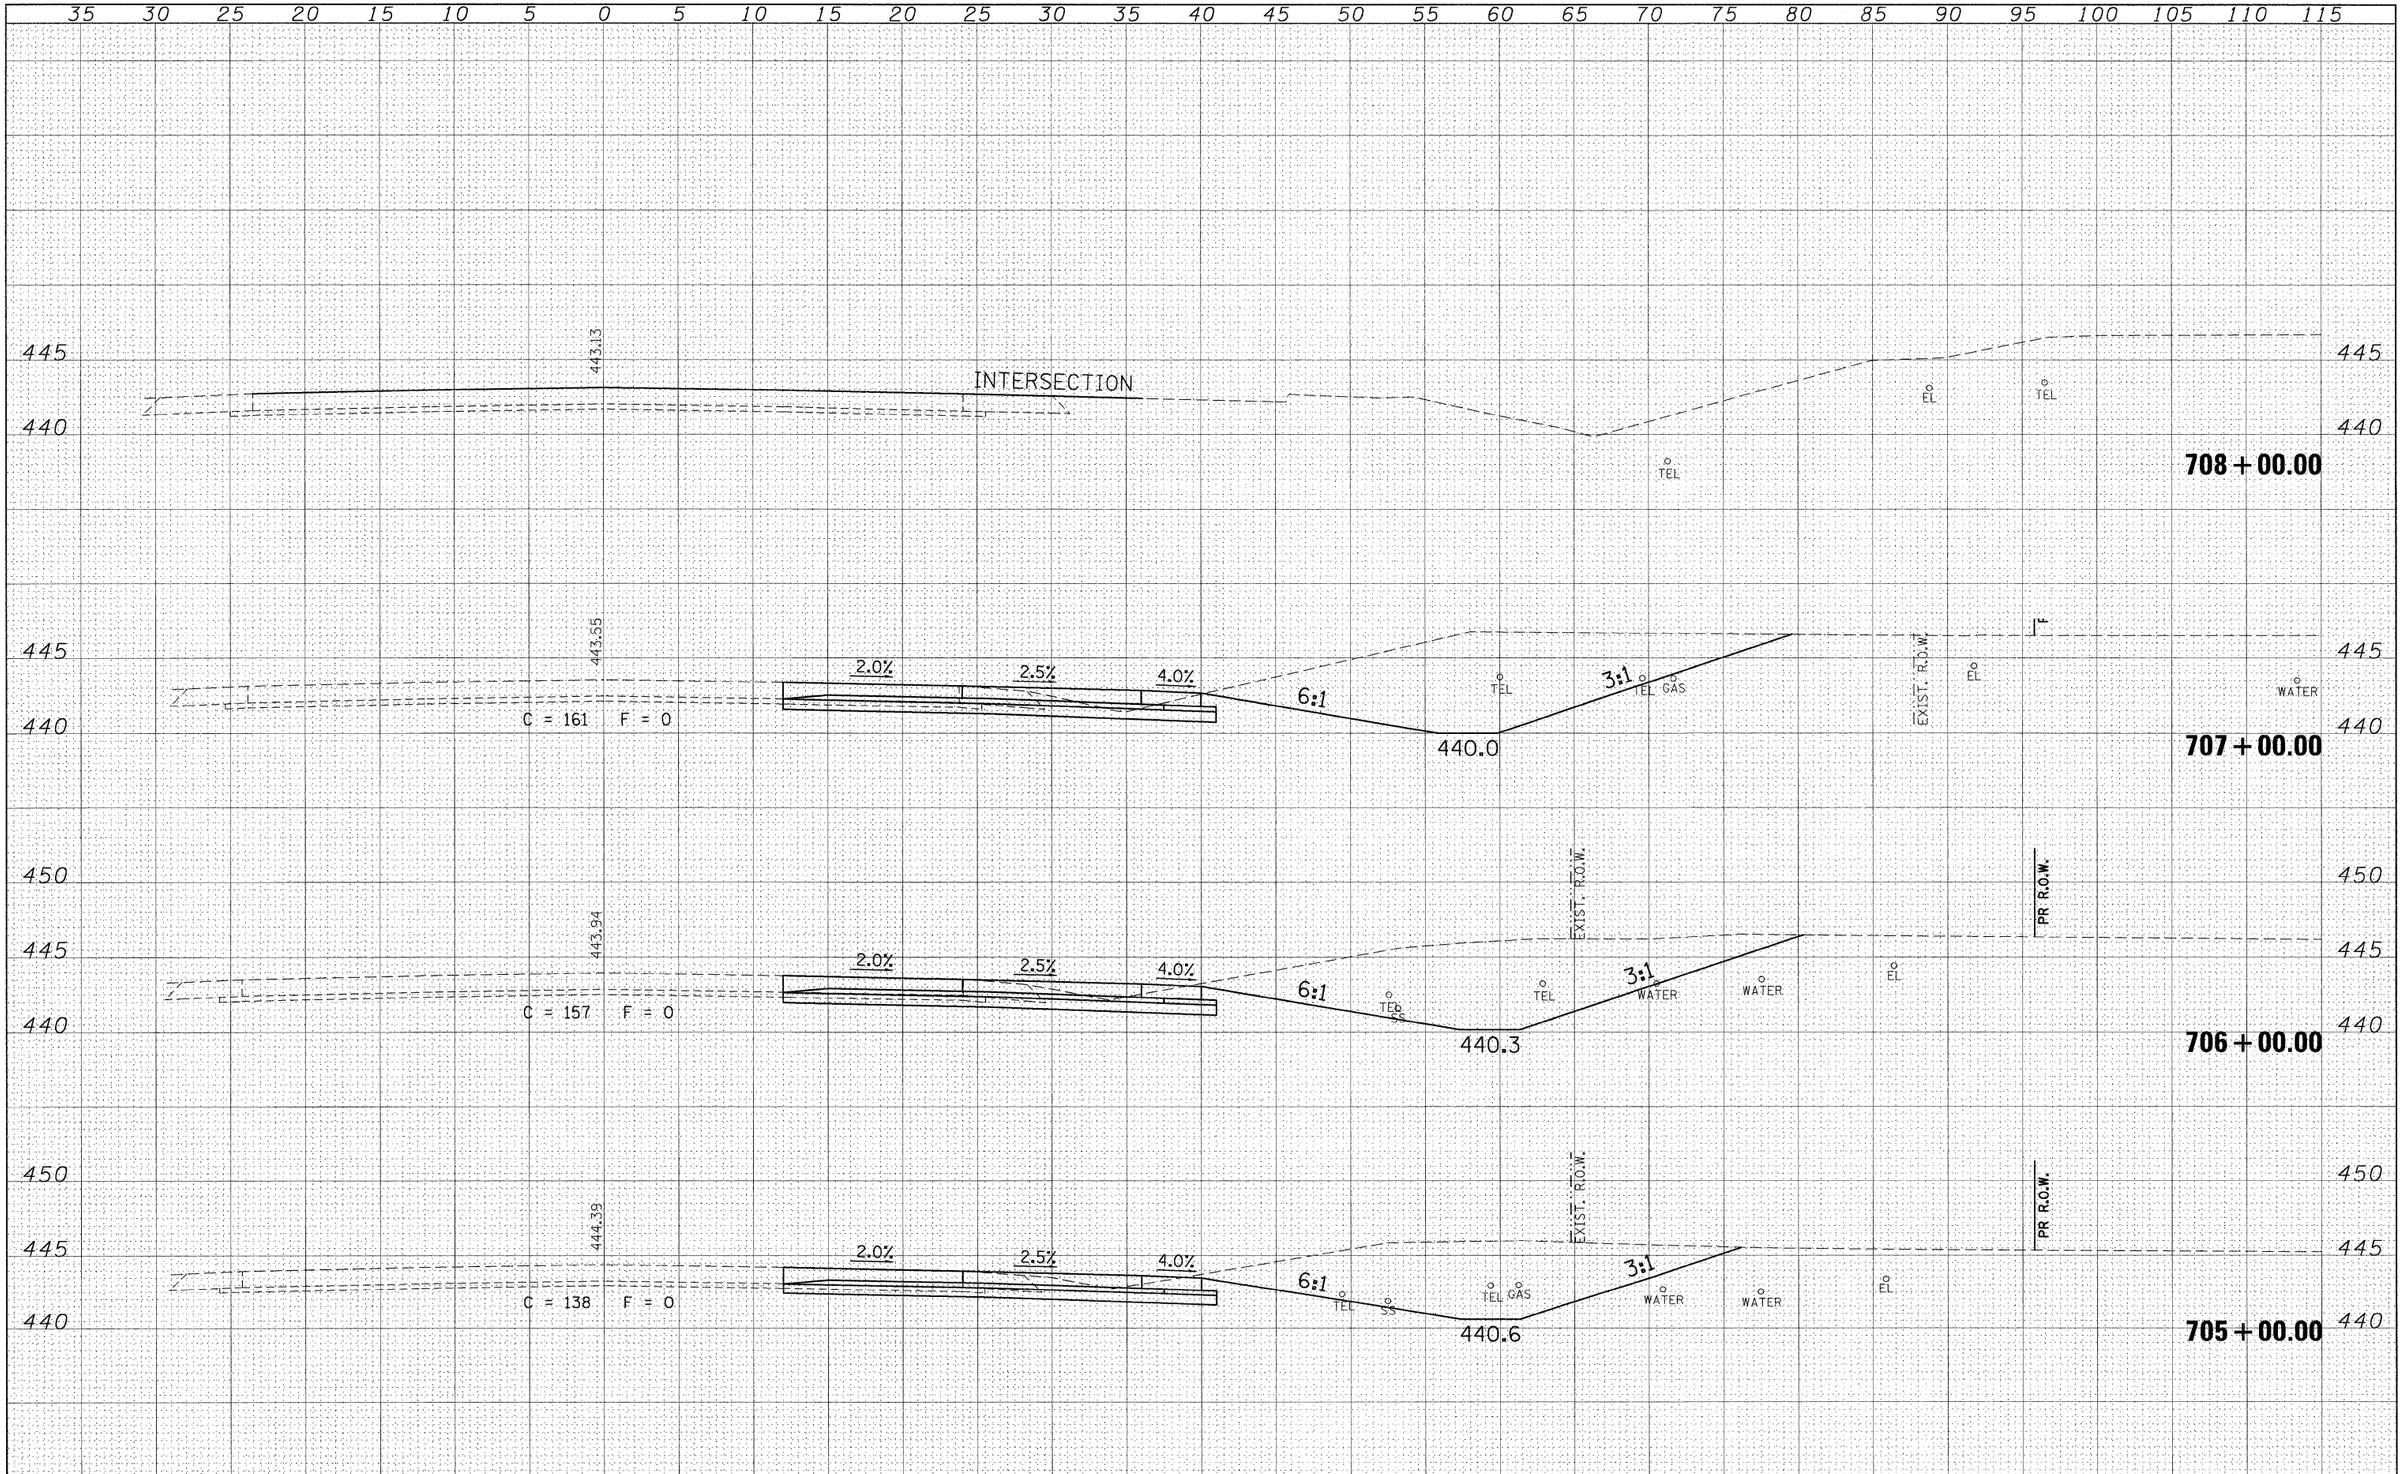

FINAL SURVEY | NOTE BOOK NO. | SURVEYED | PLOTTED | TEMPLATE | AREAS | AREAS CHECKED | BY | DATE

ORIGINAL SURVEY | NOTE BOOK NO. | SURVEYED | PLOTTED | TEMPLATE | AREAS | AREAS CHECKED | BY | DATE

FILE NAME = c:\pw_work\pwidot\shepardgd\dms47330\fedstim13-sht-xssht13mainline2.dgn	USER NAME = shepardgd	DESIGNED - ___	REVISED - ___
		DRAWN - ___	REVISED - ___
	PLOT SCALE = 5.0002 ' / IN.	CHECKED - ___	REVISED - ___
	PLOT DATE = 10/14/2009	DATE - _____	REVISED - ___

STATE OF ILLINOIS
DEPARTMENT OF TRANSPORTATION

IL 13 EASTBOUND CROSS SECTION SHEETS

SCALE: _____ | SHEET NO. __ OF ___ SHEETS | STA. 705+00.00 TO STA. 708+00.00

F.A.P. RTE.	SECTION	COUNTY	TOTAL SHEETS	SHEET NO.
331	(1-2)N-2,R;(1X-1)N-3,R-2	WILLIAMSON	202	176

CONTRACT NO. 98857

ILLINOIS FED. AID PROJECT