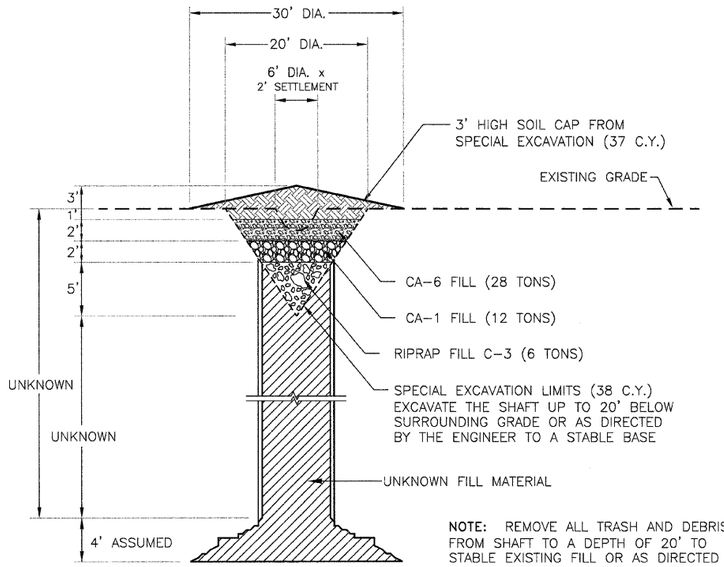

NOTE: REMOVE ALL TRASH AND DEBRIS FROM SHAFT TO A DEPTH OF 20' TO STABLE EXISTING FILL OR AS DIRECTED BY THE PROJECT ENGINEER.

B & H COAL COMPANY

NOT TO SCALE

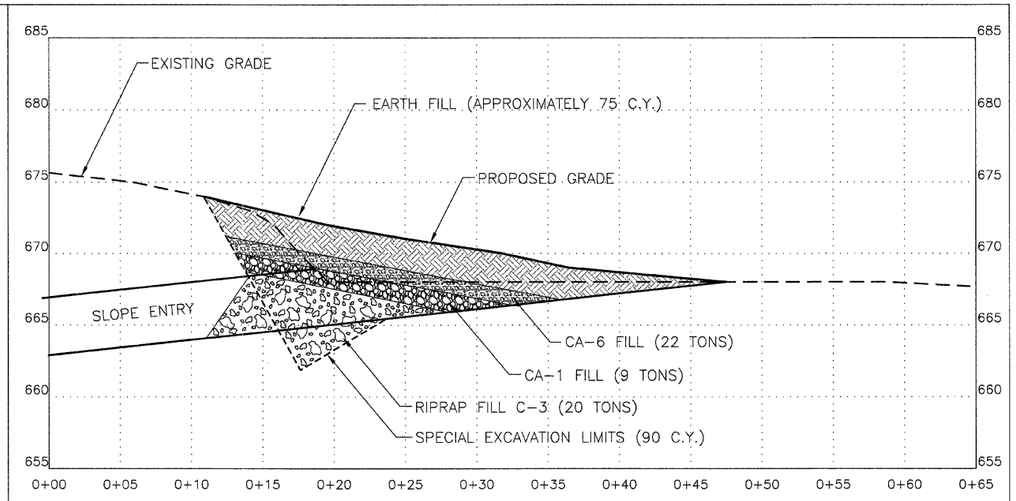

B & H COAL COMPANY

NOTE:
DUE TO THE UNKNOWN CONDITIONS THAT EXIST IN AND AROUND THE MINE OPENINGS, THE CONTRACTOR SHALL USE EXTREME CAUTION WHEN PERFORMING WORK NEAR THEM. THE ENGINEER RESERVES THE RIGHT TO INCREASE OR DECREASE THE QUANTITY FOR SPECIAL EXCAVATION AND BACKFILLING MATERIALS AS DETERMINED BY THE EXACT CONDITIONS ENCOUNTERED DURING SPECIAL EXCAVATION.

NOTE: EXISTING COAL CARS TO BE SALVAGED DURING SPECIAL EXCAVATION AS DIRECTED BY PROJECT ENGINEER AND LEFT ON SITE.

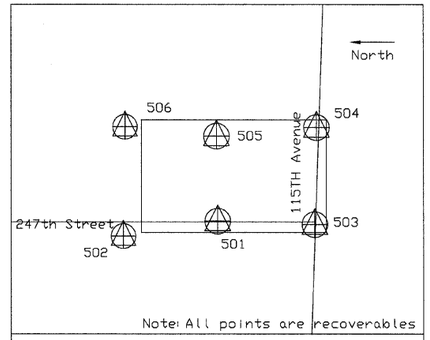

Traverse Layout Data

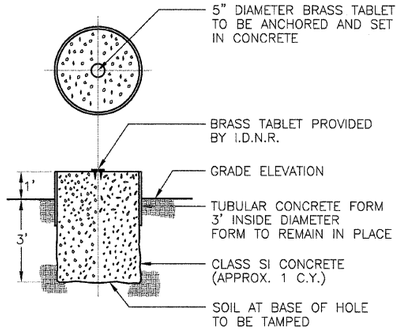

MINE OPENING MARKER DETAIL

NOT TO SCALE

EXACT LOCATION TO BE SET BY ENGINEER

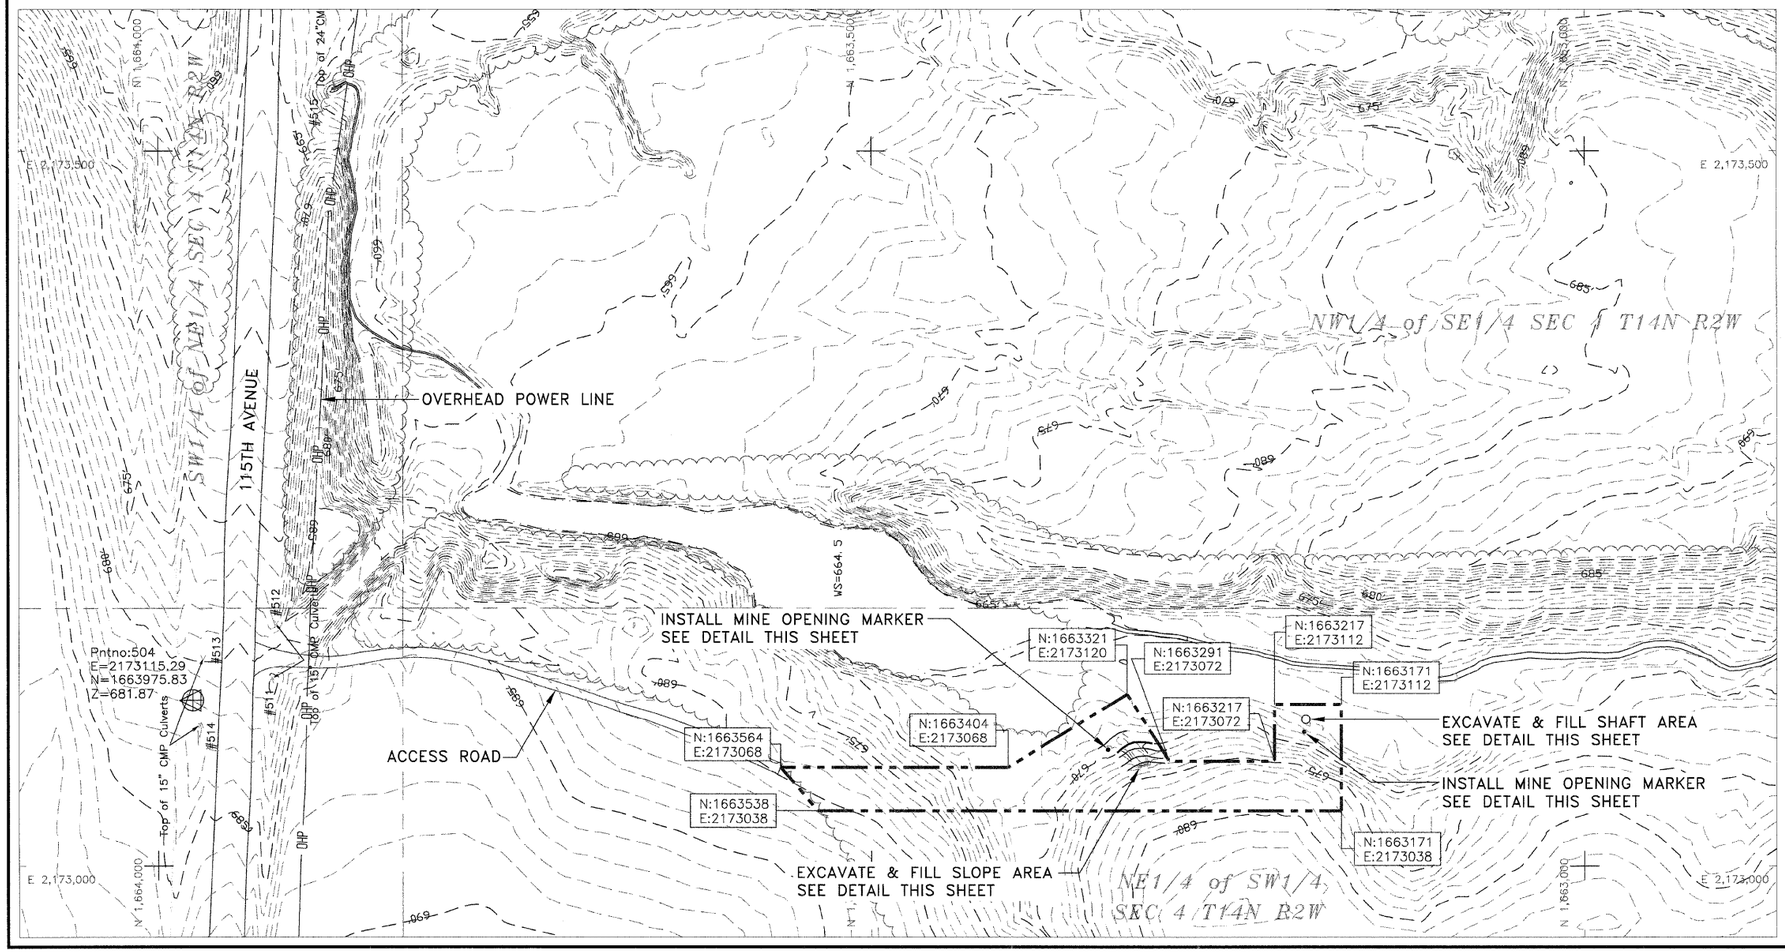

600' EXISTING CONTOUR
600 PROPOSED CONTOUR
CONSTRUCTION LIMITS
EDGE OF ROAD
TREELINE
EDGE OF WATER
SURVEY CONTROL POINT

Legend

B & H Coal Co.

N

0 50 100

SCALE IN FEET

State of Illinois
Department of Natural Resources

Matherville Mine - Group
Reclamation Project
AML-GMeE-0702
Mercer County

Drawn By: M-LF, V.P. Date: 12/10/2008
Checked By:

Existing & Proposed Conditions

Sheet 12 of 52