PLAN

	BY	DATE
SURVEYED		
PLOTTED		
ALIGNMENT CHECKED		
PROFILE CHECKED		
CADD FILE NAME		

NOTE BOOK
NO.

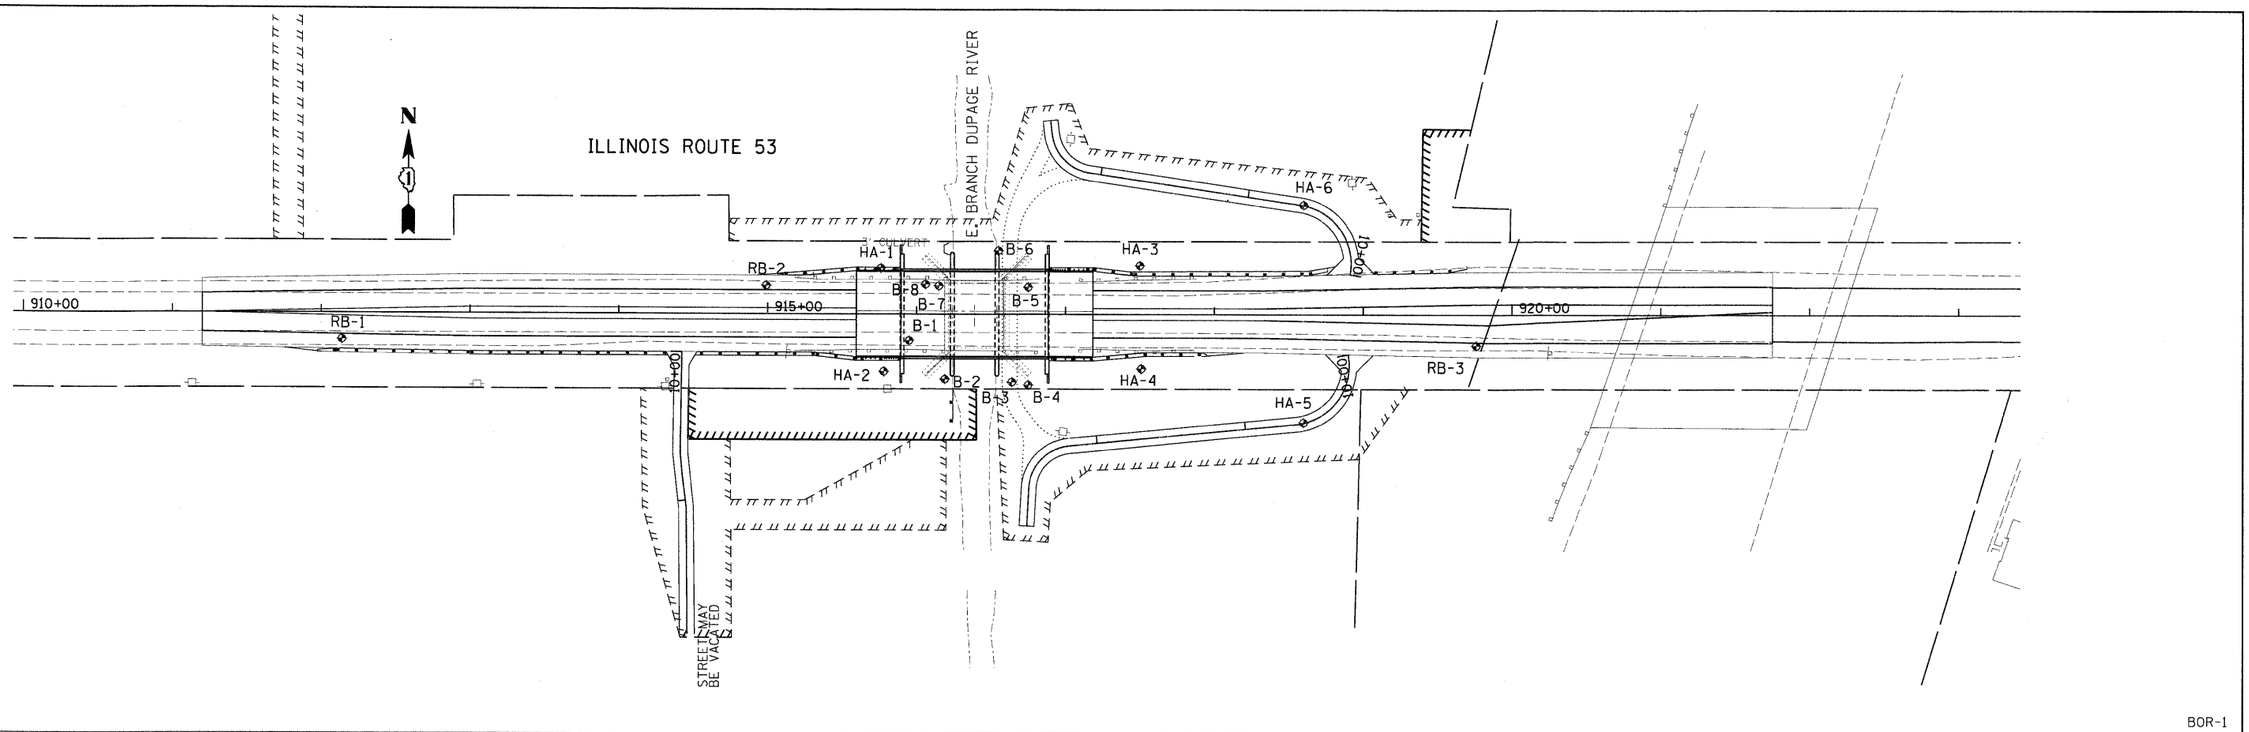

BOR-1

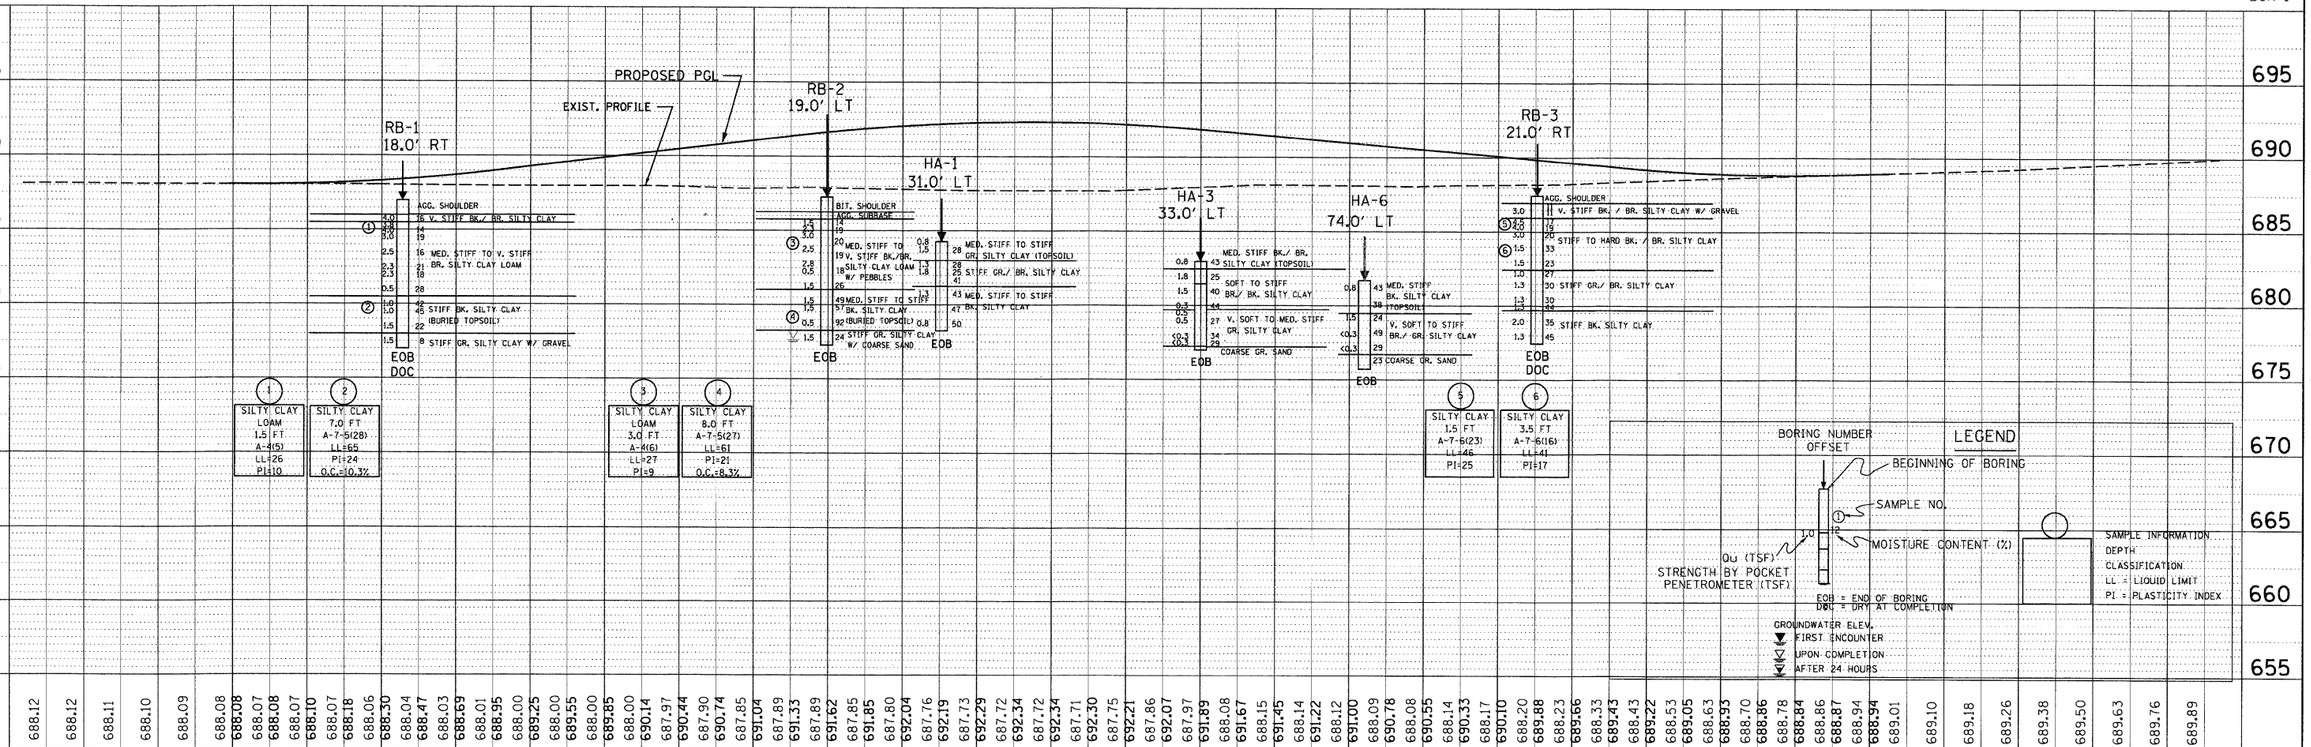

PROFILE

	BY	DATE
SURVEYED		
PLOTTED		
GRADES CHECKED		
DESIGN CHECKED		
STRUCTURE NO(S) CKD		

NOTE BOOK
NO.

FILE NAME = P:\..2002\020019.004\Cadd\Soils from IDOT\sh_soils.dgn	USER NAME = default	PREPARED BY IDOT	REVISED -
	PLOT SCALE = $SCALE$		REVISED -
	PLOT DATE = 12/9/2008		REVISED -
			REVISED -

STATE OF ILLINOIS
DEPARTMENT OF TRANSPORTATION

ILLINOIS ROUTE 53 OVER THE EAST BRANCH DUPAGE RIVER
SOILS PROFILE (WITH NORTHSIDE HAND AUGERS)

SCALE: | SHEET NO. OF SHEETS | STA. TO STA.

F.A.P RTE.	SECTION	COUNTY	TOTAL SHEETS	SHEET NO.
870	533X	DUPAGE	87	64
		CONTRACT NO. 60B95		
FED. ROAD DIST. NO.	ILLINOIS	FED. AID PROJECT		