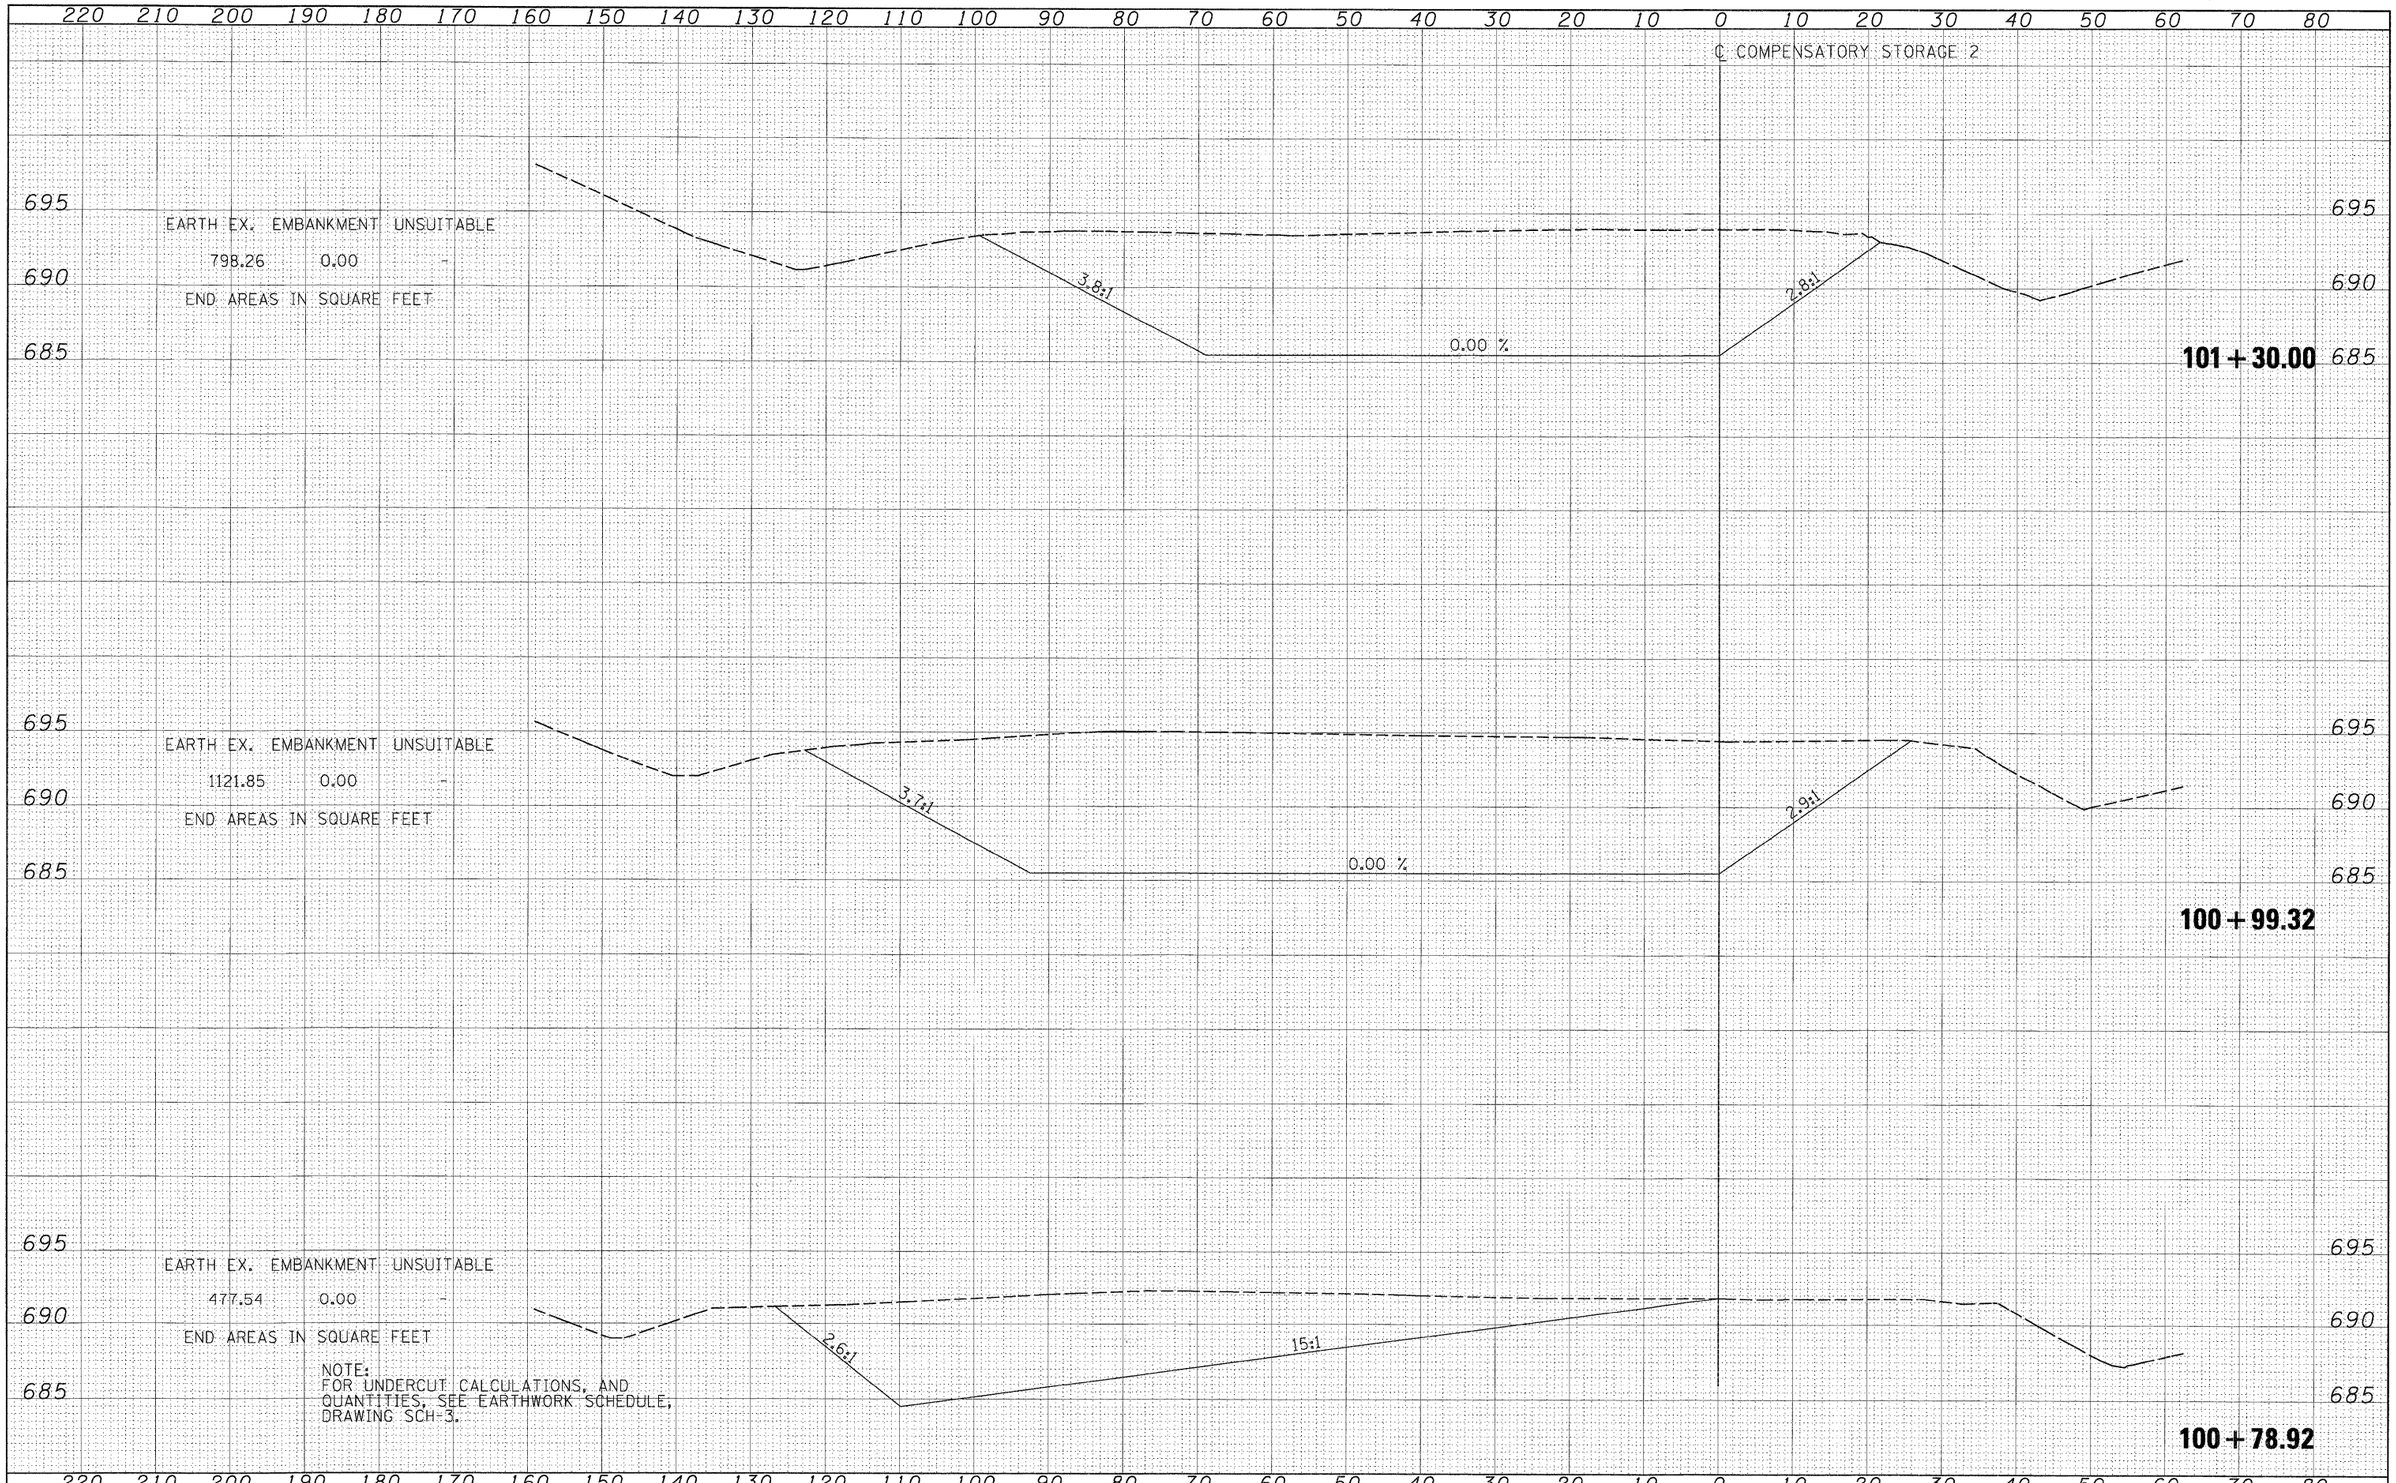


| FINAL SURVEY | | BY | DATE |
|---|---|---|---|
| NOTE BOOK NO. | SURVEYED | | |
| | PLOTTED | | |
| | TEMPLATE | | |
| | AREAS | | |
| | AREAS CHECKED | | |

| ORIGINAL SURVEY | | BY | DATE |
|---|---|---|---|
| NOTE BOOK NO. | SURVEYED | | |
| | PLOTTED | | |
| | TEMPLATE | | |
| | AREAS | | |
| | AREAS CHECKED | | |

FILE NAME = P:_2002\020019.004\Cadd\Sheet Files\Part 1\X_sec004.sht

PLOT SCALE = $SCALE$

PLOT DATE = 10/9/2008

| | | | |
|---|---|---|---|
| DESIGNED - | TAI | REVISED - | --- |
| DRAWN - | MJO | REVISED - | --- |
| CHECKED - | PJM | REVISED - | --- |
| DATE - | 10/15/08 | REVISED - | --- |

**STATE OF ILLINOIS**
**DEPARTMENT OF TRANSPORTATION**

F.A.P. ROUTE 870 (ILLINOIS 53) OVER EAST BRANCH DUPAGE RIVER

JACOBS

**PROPOSED CROSS SECTIONS**

SCALE: 1"=5'V; 1"=10'H | SHEET NO. __ OF ___ SHEETS | STA. 100+50.00 TO STA. 101+00.00

| F.A. RTE. | SECTION | COUNTY | TOTAL SHEETS | SHEET NO. |
|---|---|---|---|---|
| 870 | 533 X-B-R-1 | DUPAGE | 87 | 84 |

CONTRACT NO. 60B95

FED. ROAD DIST. NO. _ | ILLINOIS | FED. AID PROJECT